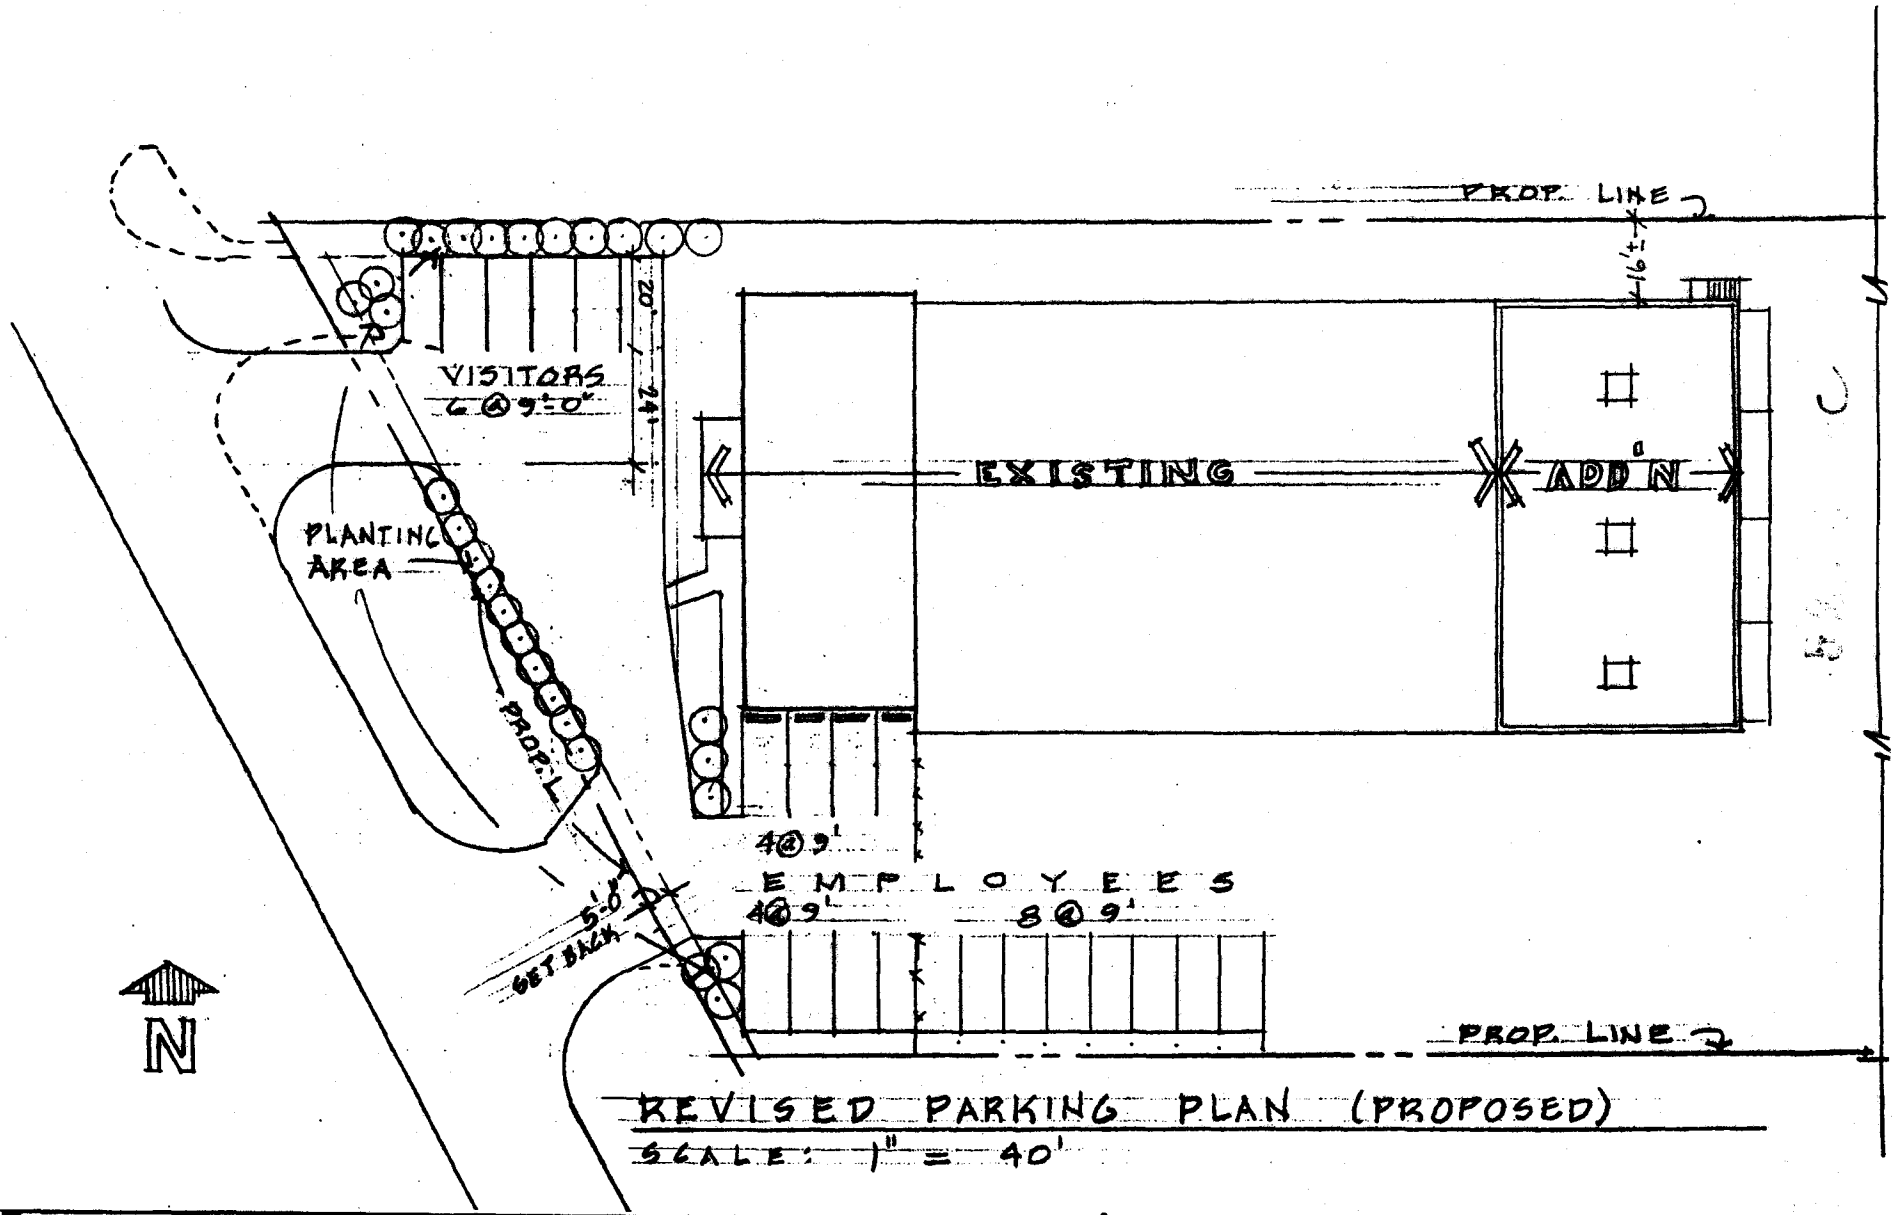

REVISED PARKING PLAN (PROPOSED)

SCALE: 1" = 40'

HAYDEN-MURPHY EQUIPMENT COMPANY
9301 E. BLOOMINGTON FREEWAY, MINNEAPOLIS, MN. 55420

Lundahl Architects
5509 EDEN PRAIRIE ROAD
MINNETONKA, MINNESOTA
55345
(612)933-3011

1/4