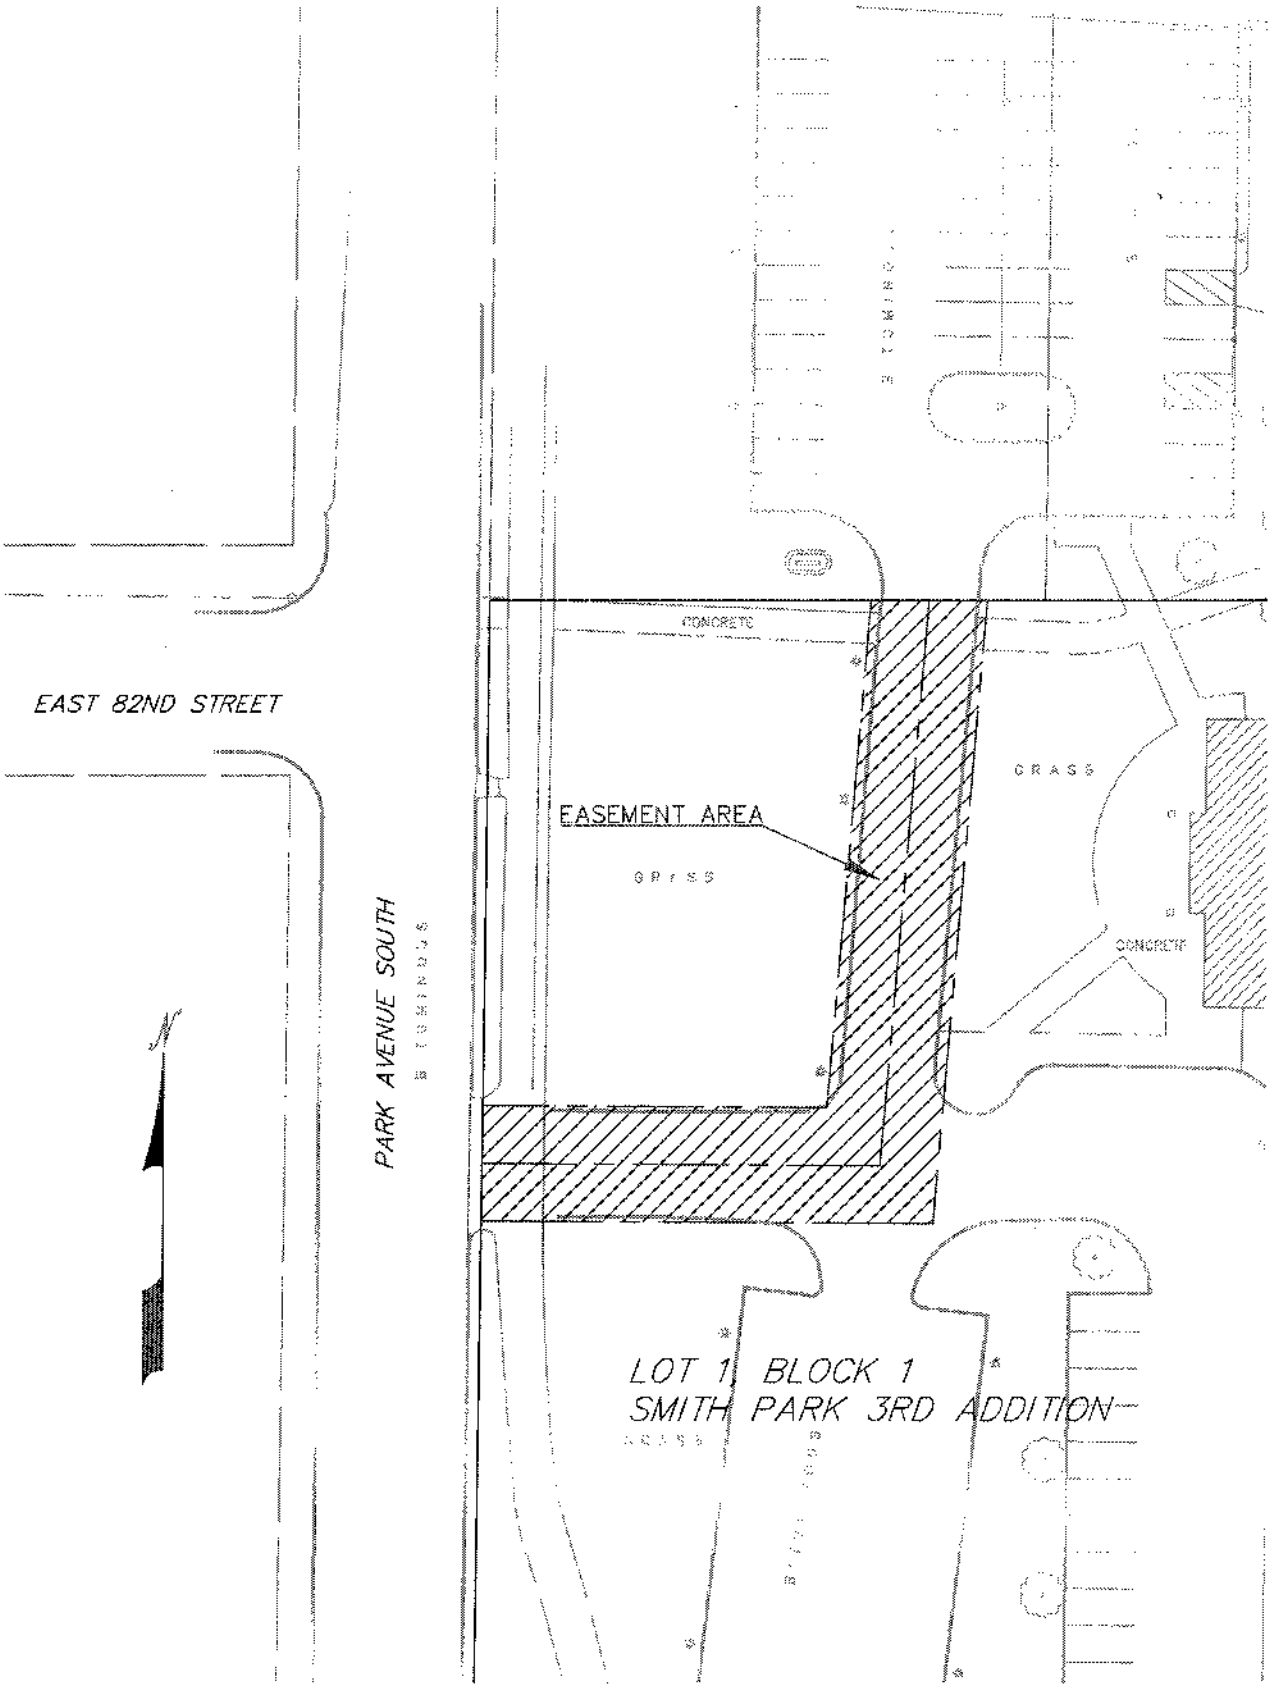EXHIBIT A
ACCESS EASEMENT AREA