2015-202 PEDESTRIAN IMPROVEMENT PROJECT

CITY OF BLOOMINGTON, ENGINEERING DIVISION

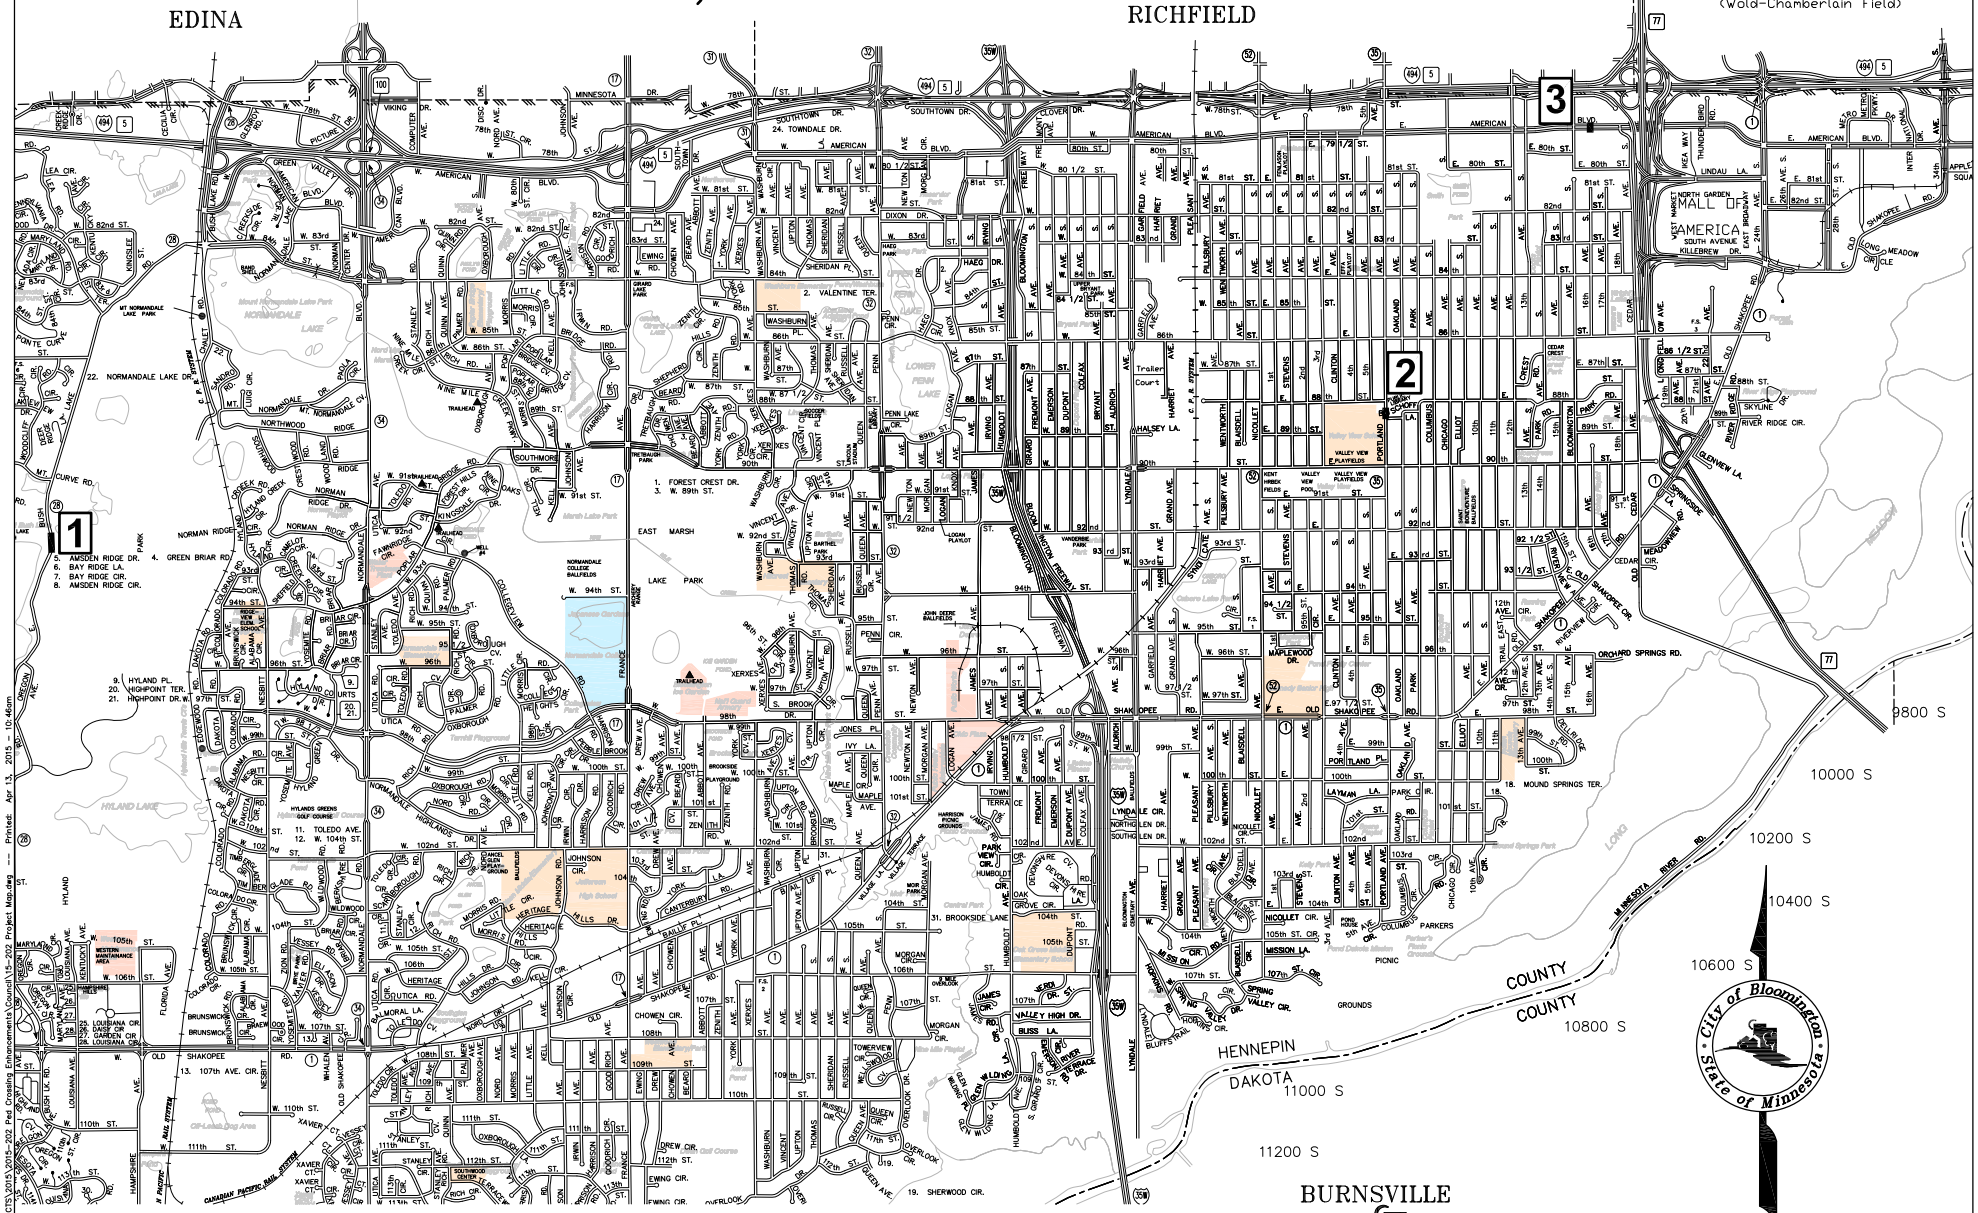

CITY OF BLOOMINGTON MINNESOTA

1700 W 98TH ST.
BLOOMINGTON MN 55431
PHONE (952) 563-8700

Drawing name: H:\PROJECTS\2015\2015-202 Ped Crossing Enhancement\Council\15-202 Project Map.dwg --- Printed: Apr 13, 2015 - 10:46am