CITY OF BLOOMINGTON, ENGINEERING DIVISION

CONSTRUCTION PLANS FOR: 2015—901

STORM SEWER MAINTENANCE PROJECT

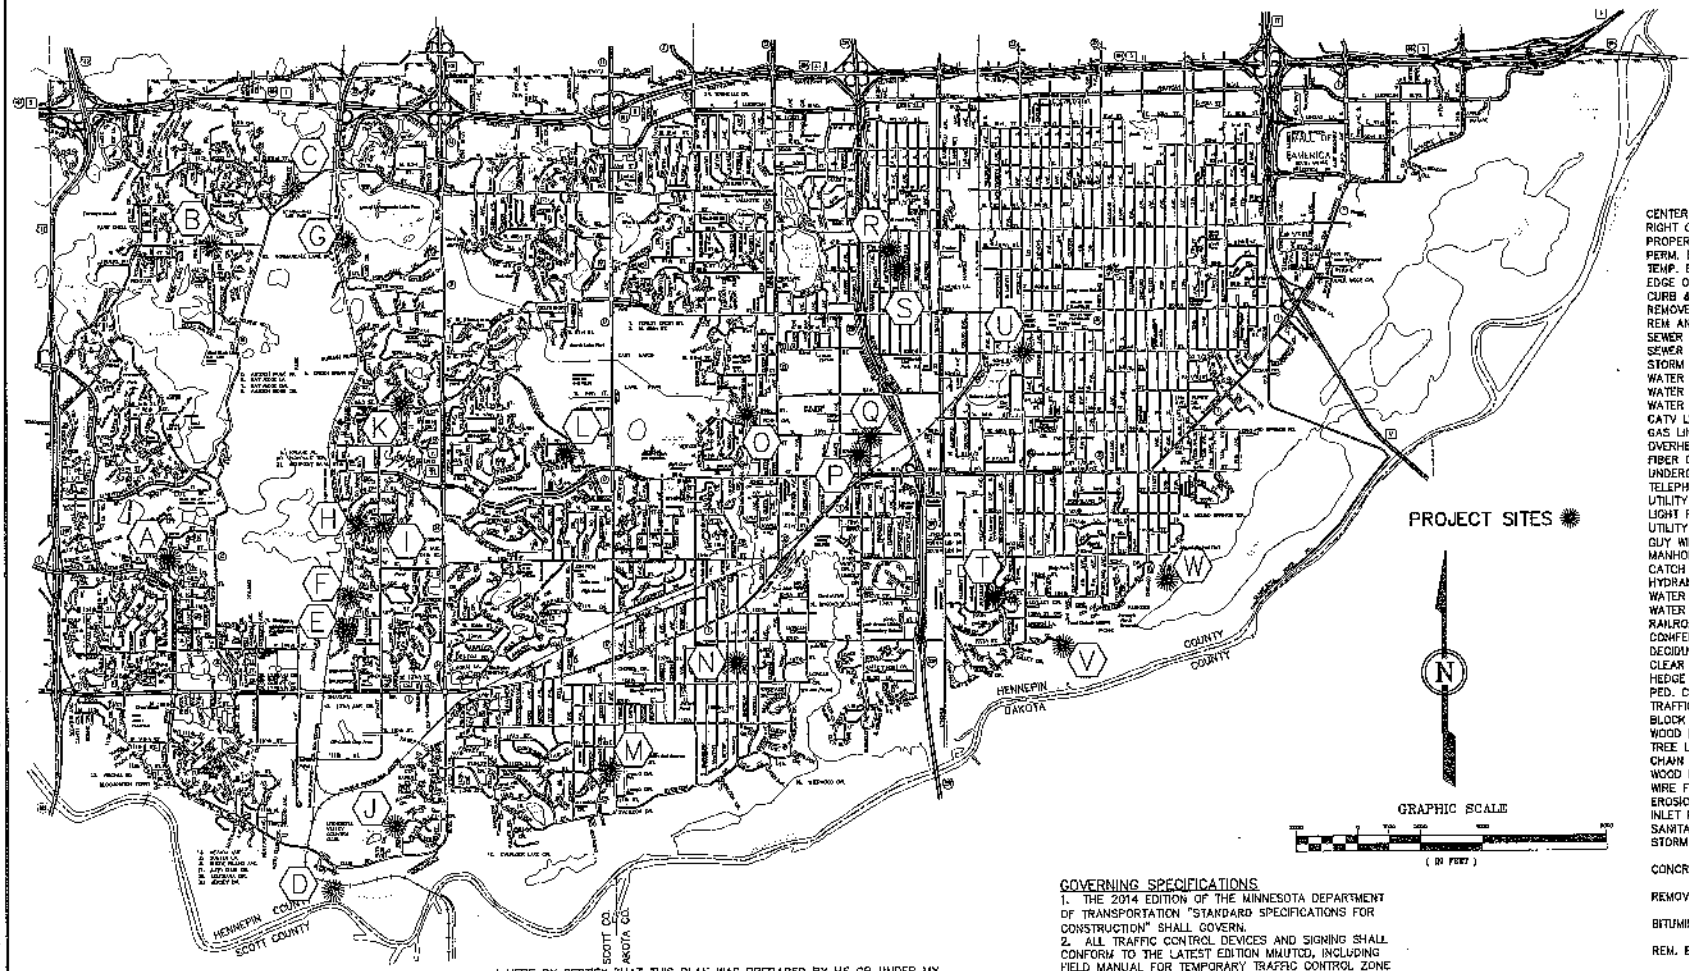

INDEX

SHEET NO.	SHEET DESCRIPTION
1	TITLE SHEET
2–3	SITE LOCATION SHEETS
4–7	STATEMENT OF QUANTITIES
8–11	STANDARD DETAIL SHEETS
12–34	PLAN SHEETS

LEGEND

	EXISTING	PROPOSED
CENTER LINE		
RIGHT OF WAY LINE		
PROPERTY LINE		
PERM. EASEMENT LINE		
TEMP. EASEMENT LINE		
EDGE OF ASPHALT	EDA	
CURB & GUTTER LINE		
REMOVE CURB AND GUTTER		
REM AND REPLACE C & G		
SEWER LINE		
SEWER SERVICE LINE	S	S
STORM SEWER		
WATER LINE	W	W
WATER SERVICE LINE	W	W
WATER SRVC. LINE (ABAN.)	W(A)	W(A)
CATV LINE	CATV	
GAS LINE	G	
OVERHEAD ELECTRIC	OE	
FIBER OPTIC	FO	
UNDERGROUND ELECTRIC	ELEC	
TELEPHONE CABLE	T	
UTILITY POLE		
LIGHT POLE		
UTILITY POLE W/ LIGHT		
GUY WIRE		
MANHOLE; STORM, SAN.		
CATCH BASIN		
HYDRANT		
WATER VALVE		
WATER VALVE IN MANHOLE		
RAILROAD		
CONIFEROUS TREE		
DECIDUOUS TREE		
CLEAR AND GRUB TREE		
HEDGE		
PED. CURB RAMP		
TRAFFIC SIGNAL		
BLOCK RETAINING WALL		
WOOD RETAINING WALL		
TREE LINE		
CHAIN LINK FENCE		
WOOD FENCE		
WIRE FENCE		
EROSION CONTROL FENCE		
INLET PROTECTION		
SANITARY MANHOLE		
STORM MANHOLE		
CONCRETE WALK		
REMOVE CONCRETE WALK		
BITUMINOUS SURFACE		
REM. BITUMINOUS SURF.		
CONCRETE WALK SPECIAL		
GRAVEL SURFACE		
MILL BITUMINOUS SURFACE		
BUILDING		
SUBGRADE EXCAVATION		

GOVERNING SPECIFICATIONS

1. THE 2014 EDITION OF THE MINNESOTA DEPARTMENT OF TRANSPORTATION "STANDARD SPECIFICATIONS FOR CONSTRUCTION" SHALL GOVERN.
2. ALL TRAFFIC CONTROL DEVICES AND SIGNING SHALL CONFORM TO THE LATEST EDITION MMUTCD, INCLUDING FIELD MANUAL FOR TEMPORARY TRAFFIC CONTROL ZONE LAYOUTS, CURRENT EDITION.

I HERE BY CERTIFY THAT THIS PLAN WAS PREPARED BY ME OR UNDER MY DIRECT SUPERVISION AND THAT I AM A DULY LICENSED PROFESSIONAL ENGINEER UNDER THE LAWS OF THE STATE OF MINNESOTA.

ENGINEER _____ LIC. NO. _____ DATE _____

APPROVED _____ CITY ENGINEER _____ DATE _____

AWARD DATE _____
COMPLETION DATE _____
CONTRACTOR _____
INSPECTOR _____

Drawing name: H:\PROJECTS\2015\2015-901 Storm Sewer Maintenance Project\CAD Files\Coversheet\2015-901 Coversheet.dwg — Printed: Apr 17, 2015 - 8:58am