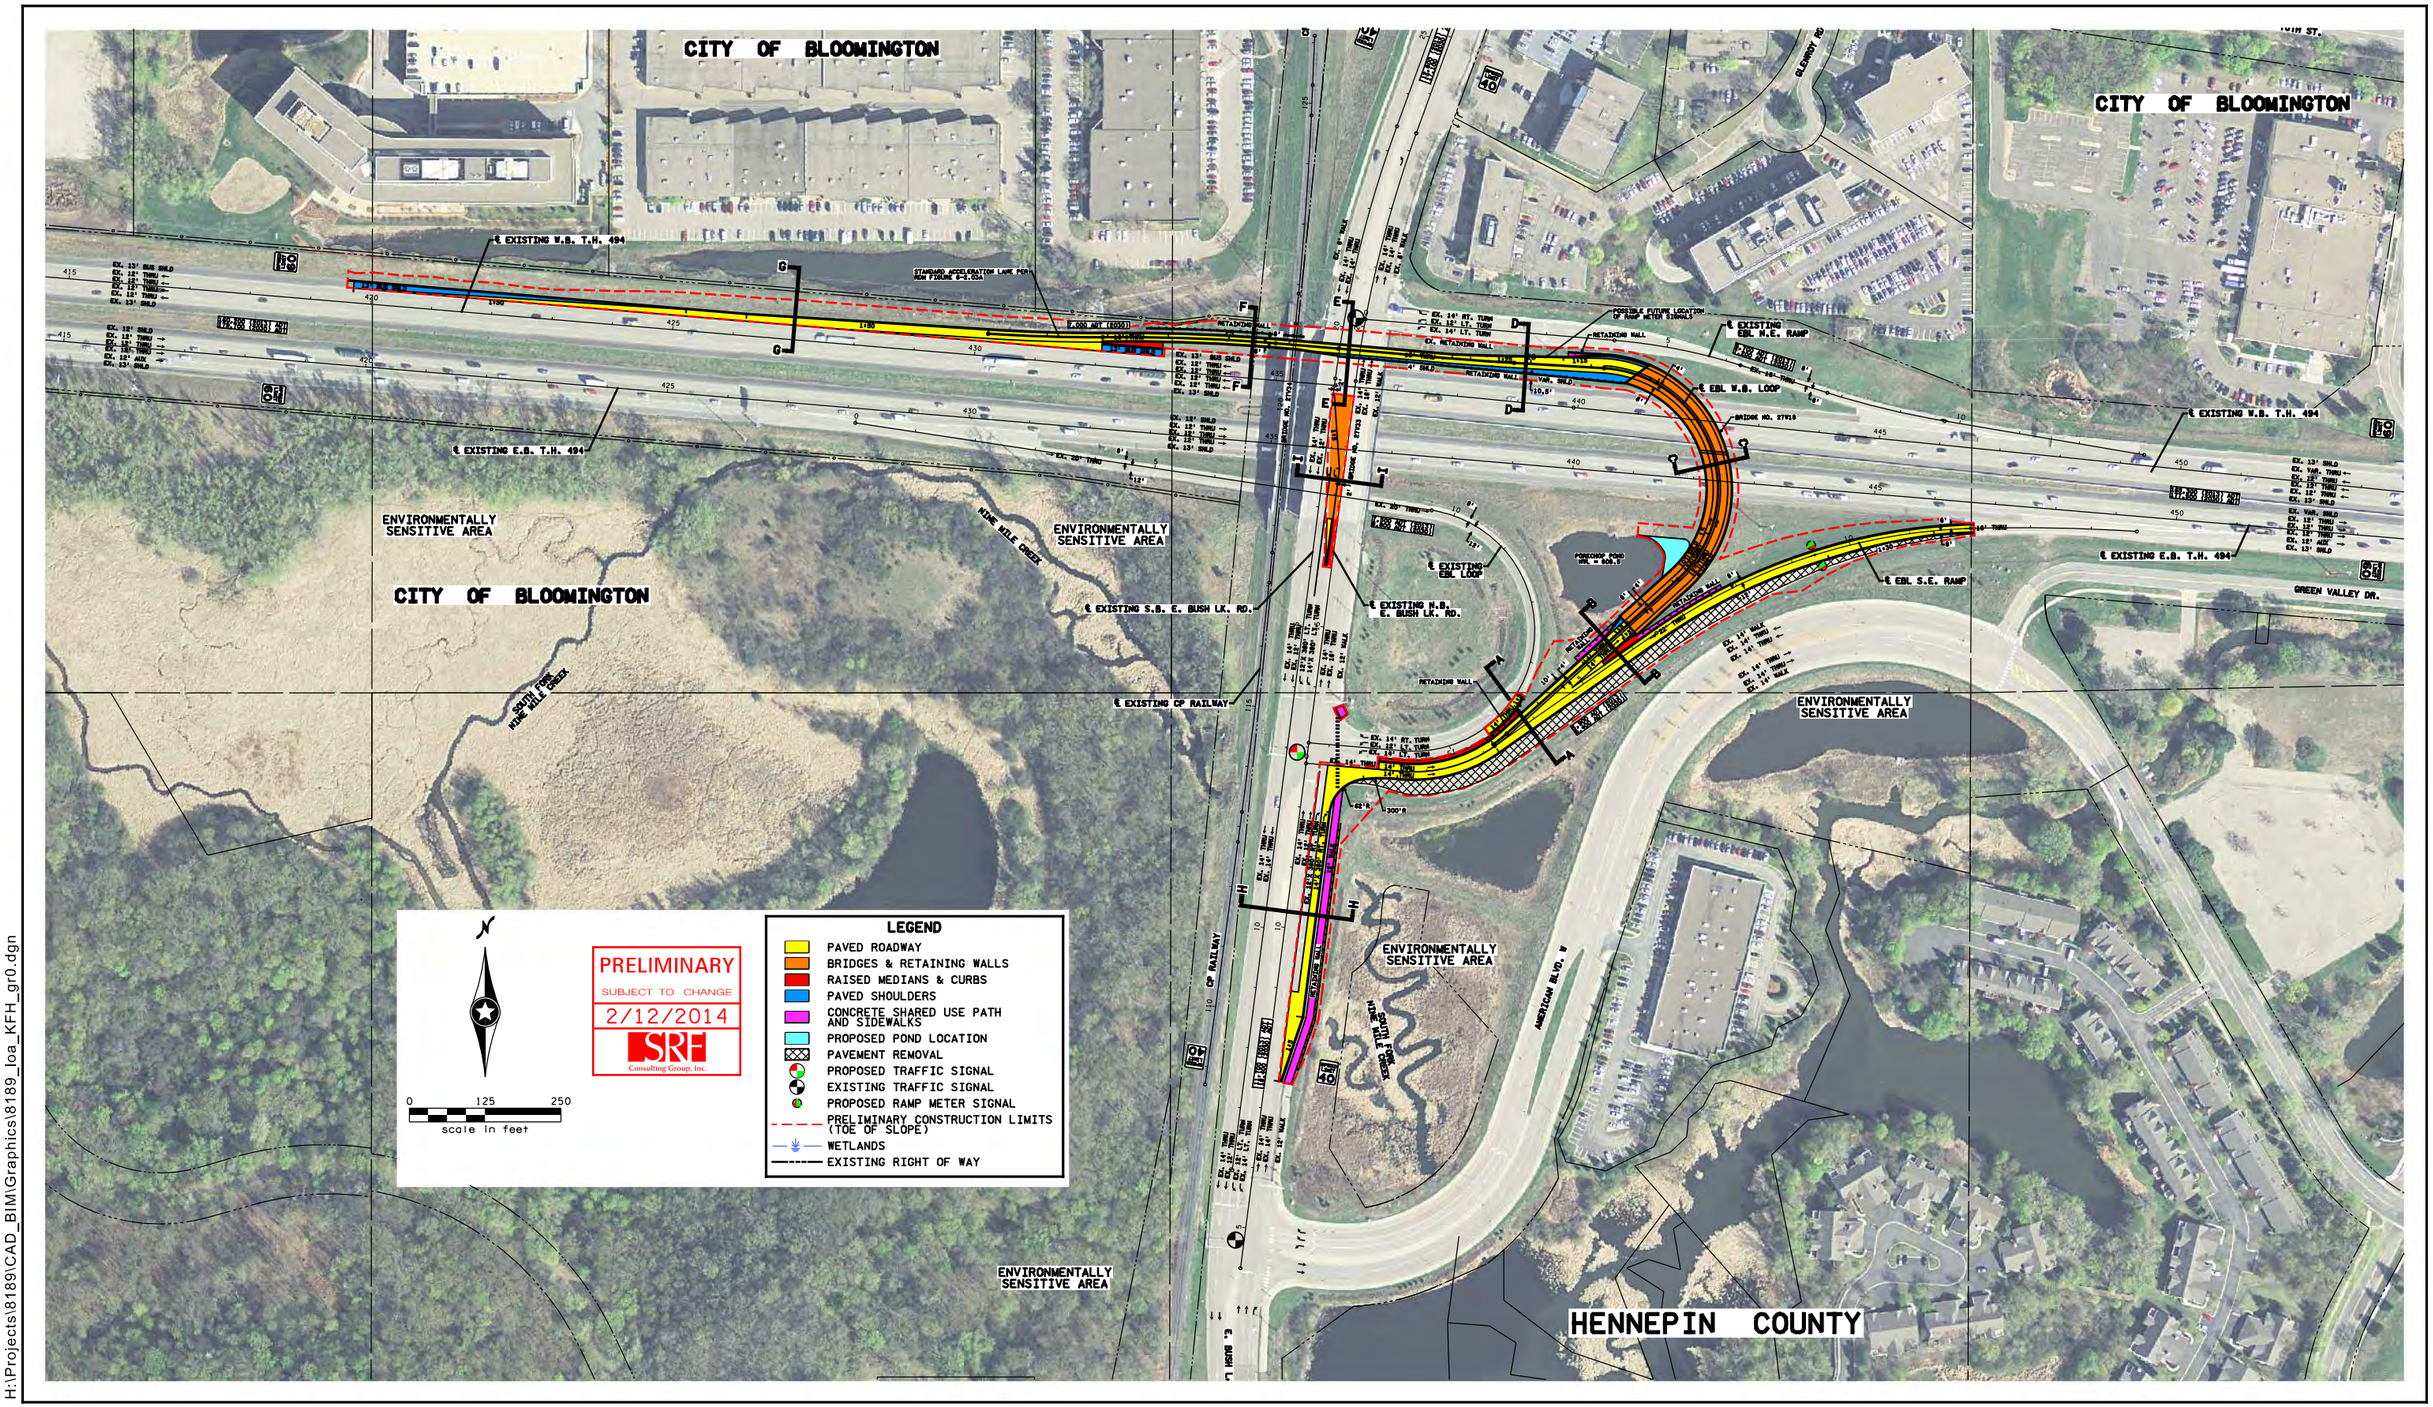

H:\Projects\8189\CAD_BIM\Graphics\8189_loa_KFH_gr0.dgn

Project Overview

I-494 and East Bush Lake Road Preliminary Design
SP 2785-400
City of Bloomington, MN

Figure 5