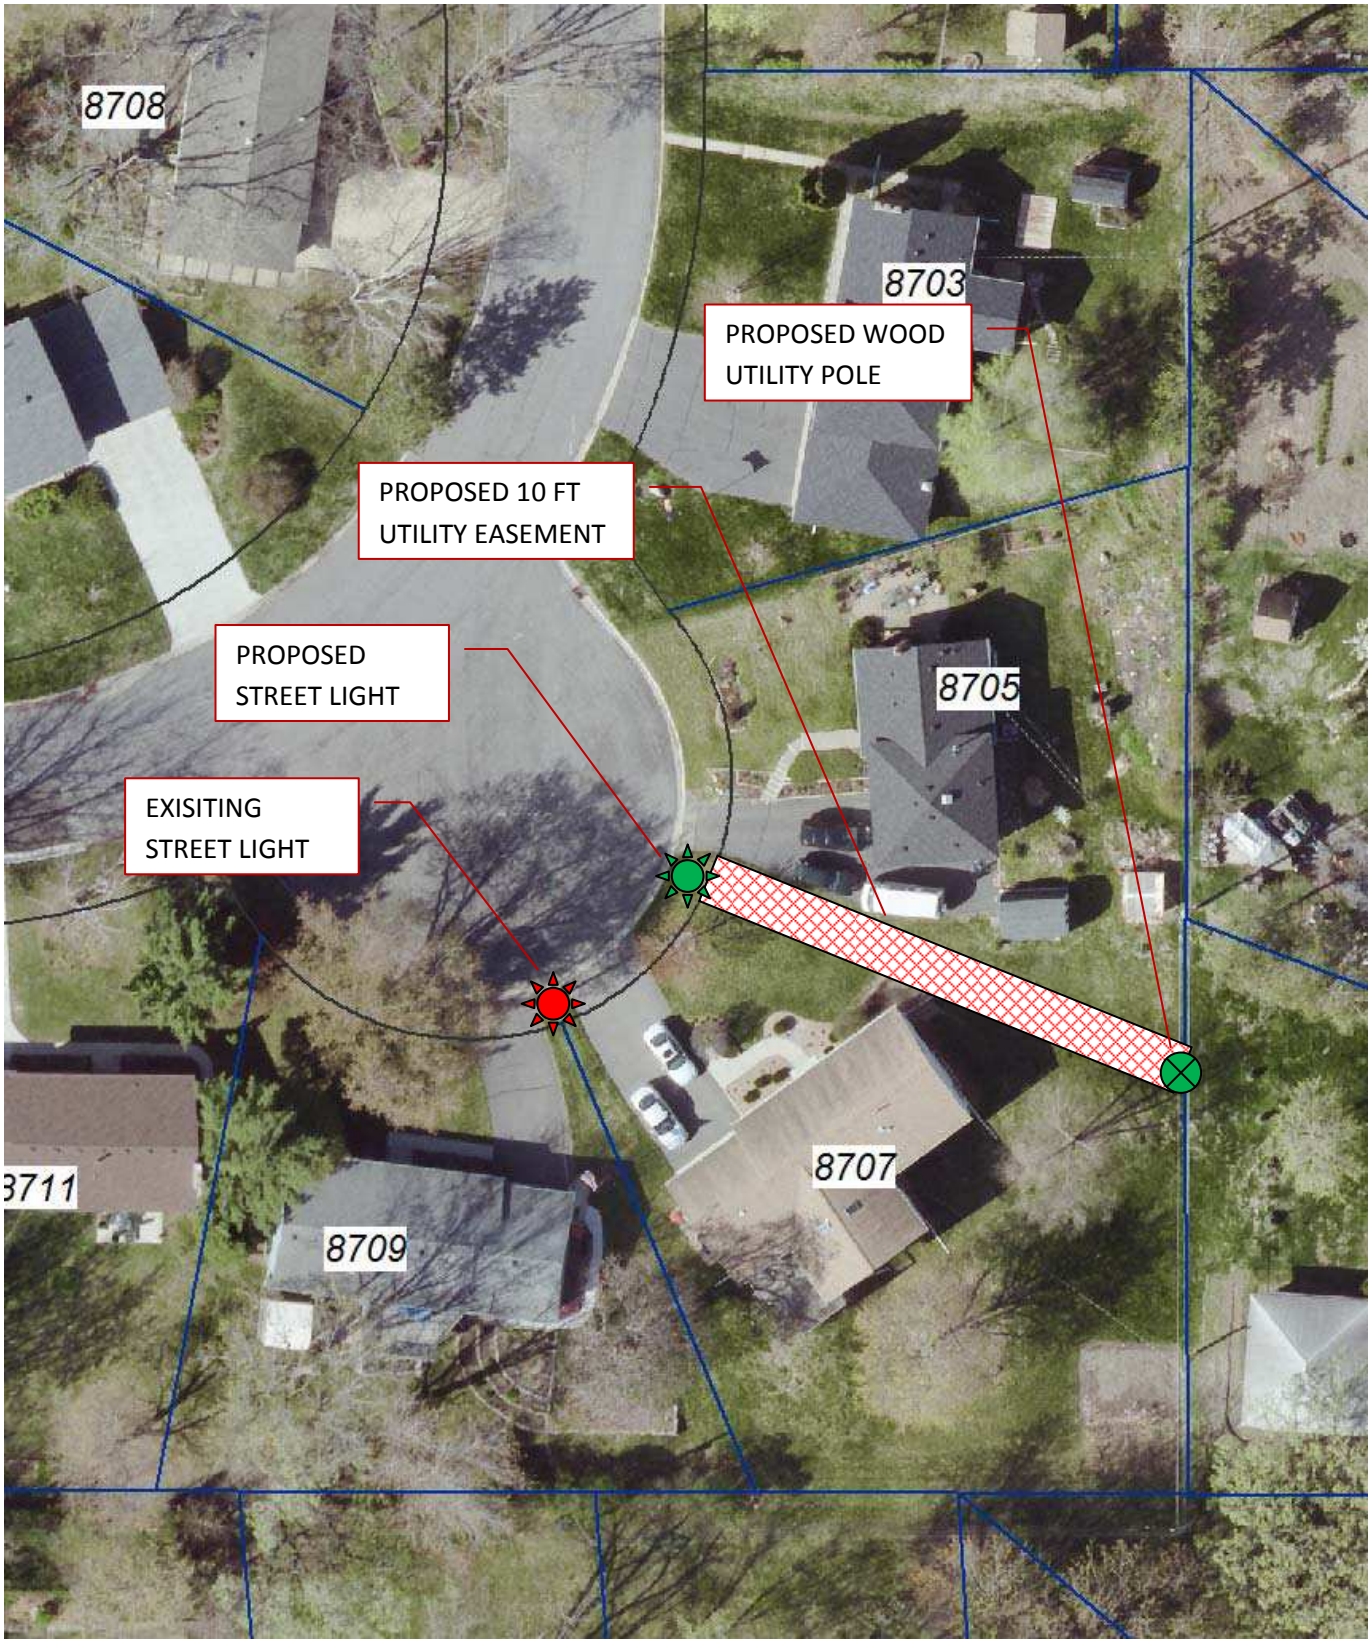
8708
8703
PROPOSED WOOD
UTILITY POLE
PROPOSED 10 FT
UTILITY EASEMENT
PROPOSED
STREET LIGHT
8705
EXISITING
STREET LIGHT
8707
3711
8709