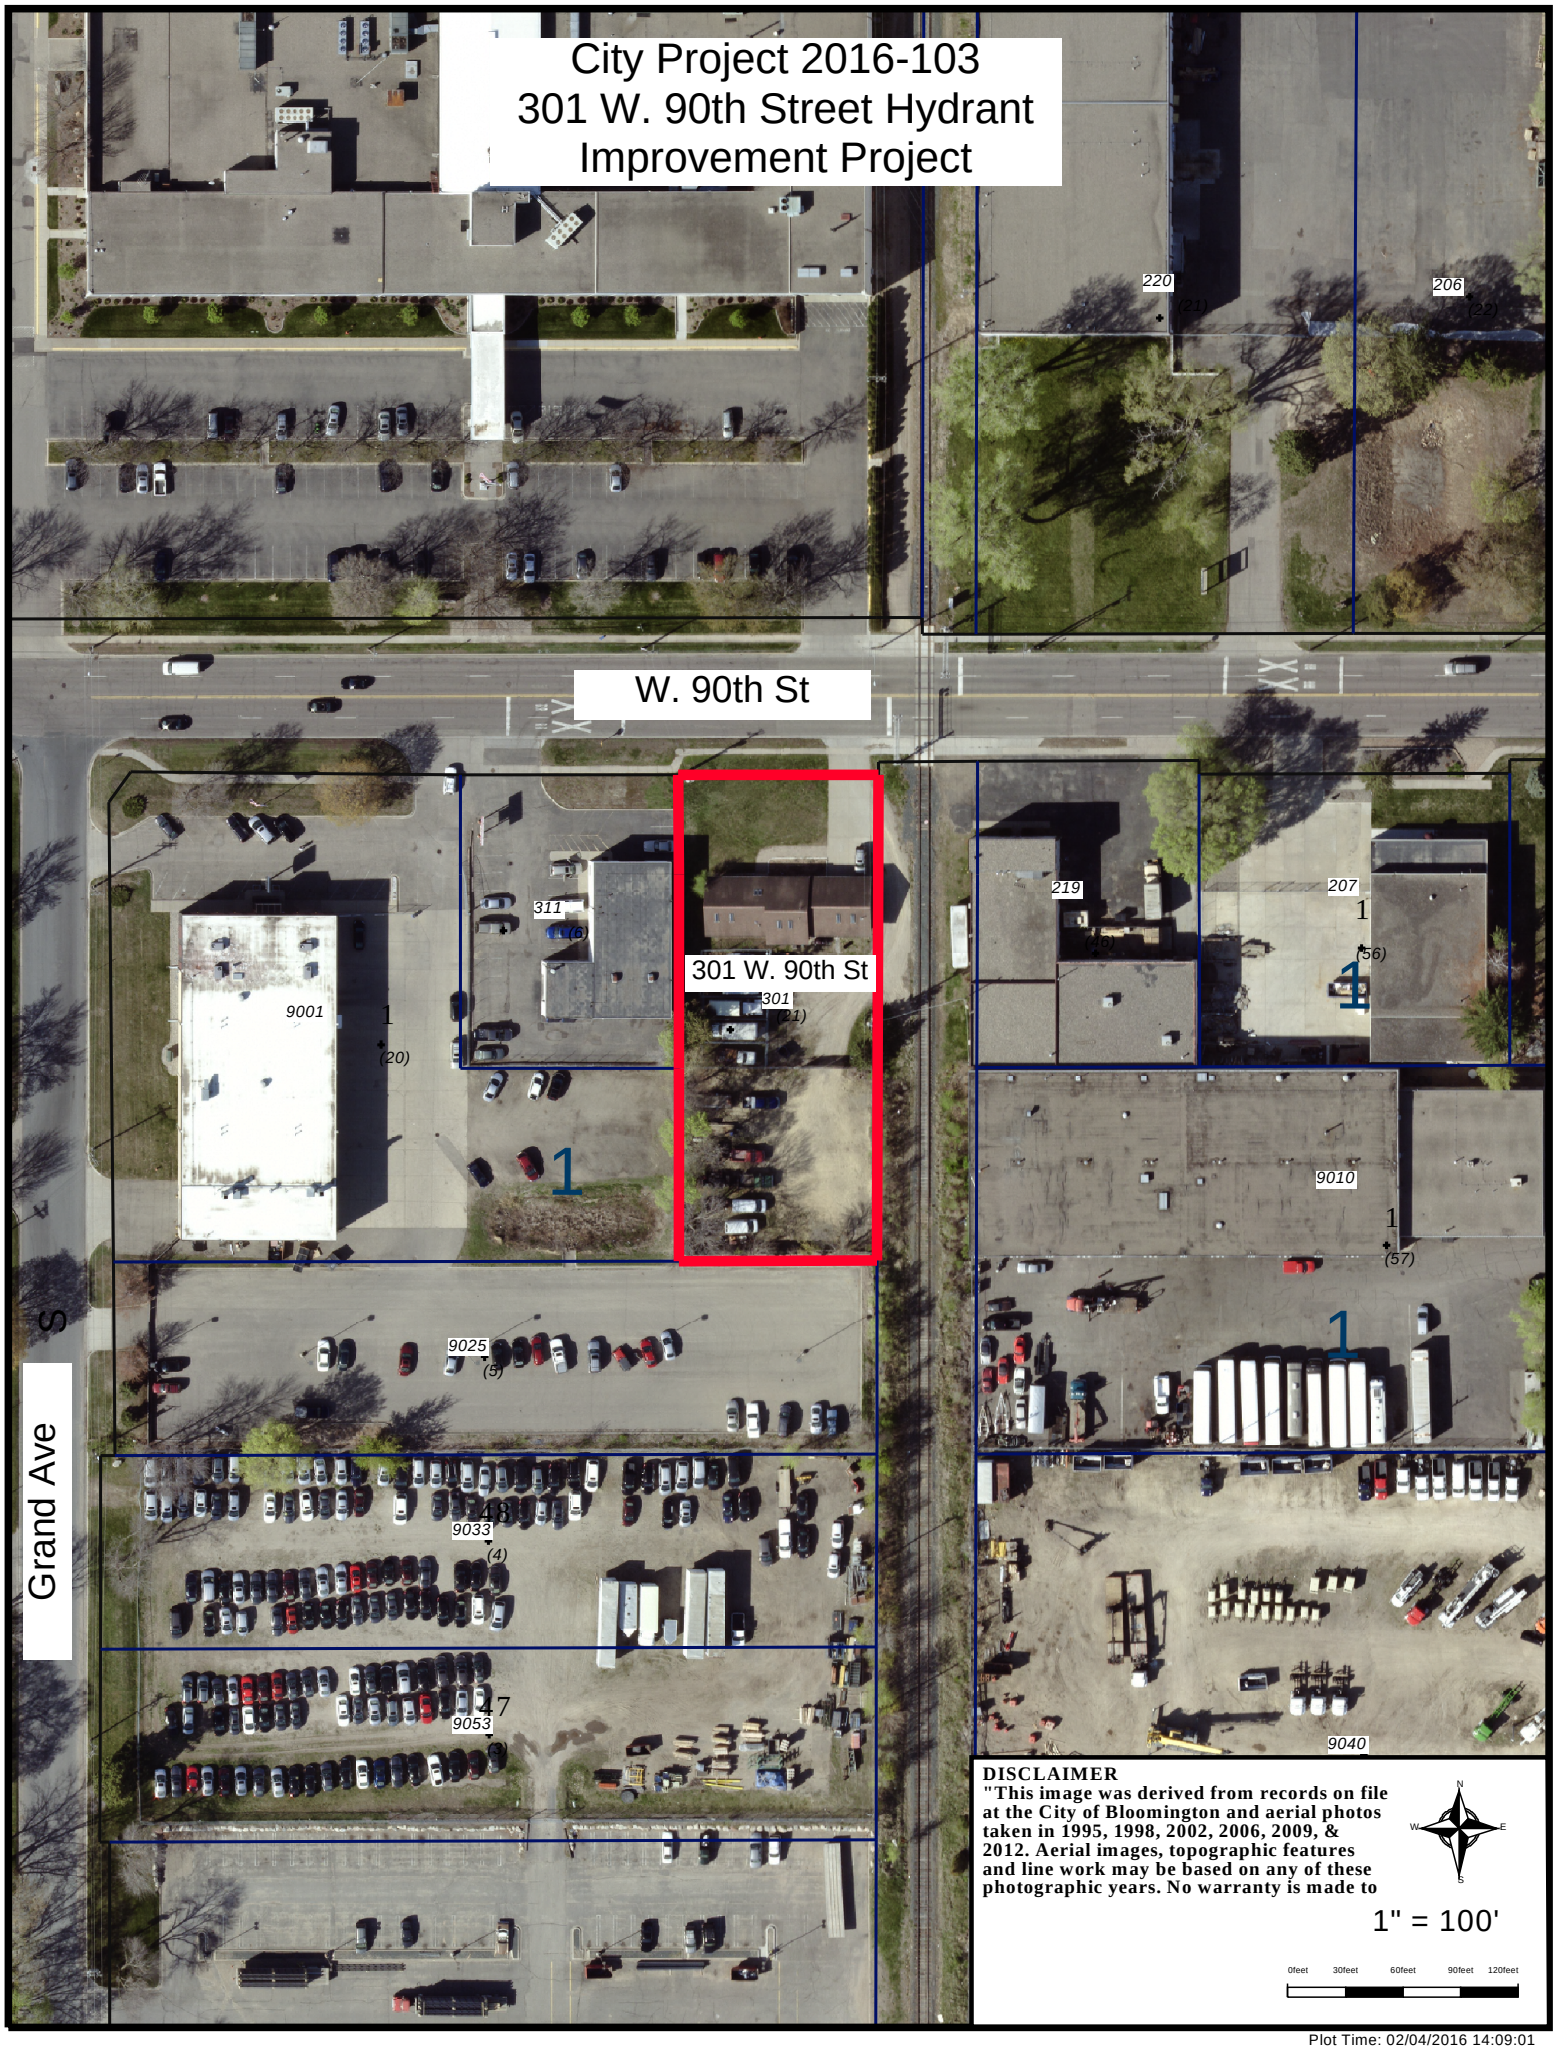
City Project 2016-103
301 W. 90th Street Hydrant
Improvement Project
W. 90th St
301 W. 90th St
Grand Ave
220
206
219
207
311
9001
9010
9025
9033
9053
9040
DISCLAIMER
"This image was derived from records on file at the City of Bloomington and aerial photos taken in 1995, 1998, 2002, 2006, 2009, & 2012. Aerial images, topographic features and line work may be based on any of these photographic years. No warranty is made to
1" = 100'
0feet 30feet 60feet 90feet 120feet
Plot Time: 02/04/2016 14:09:01