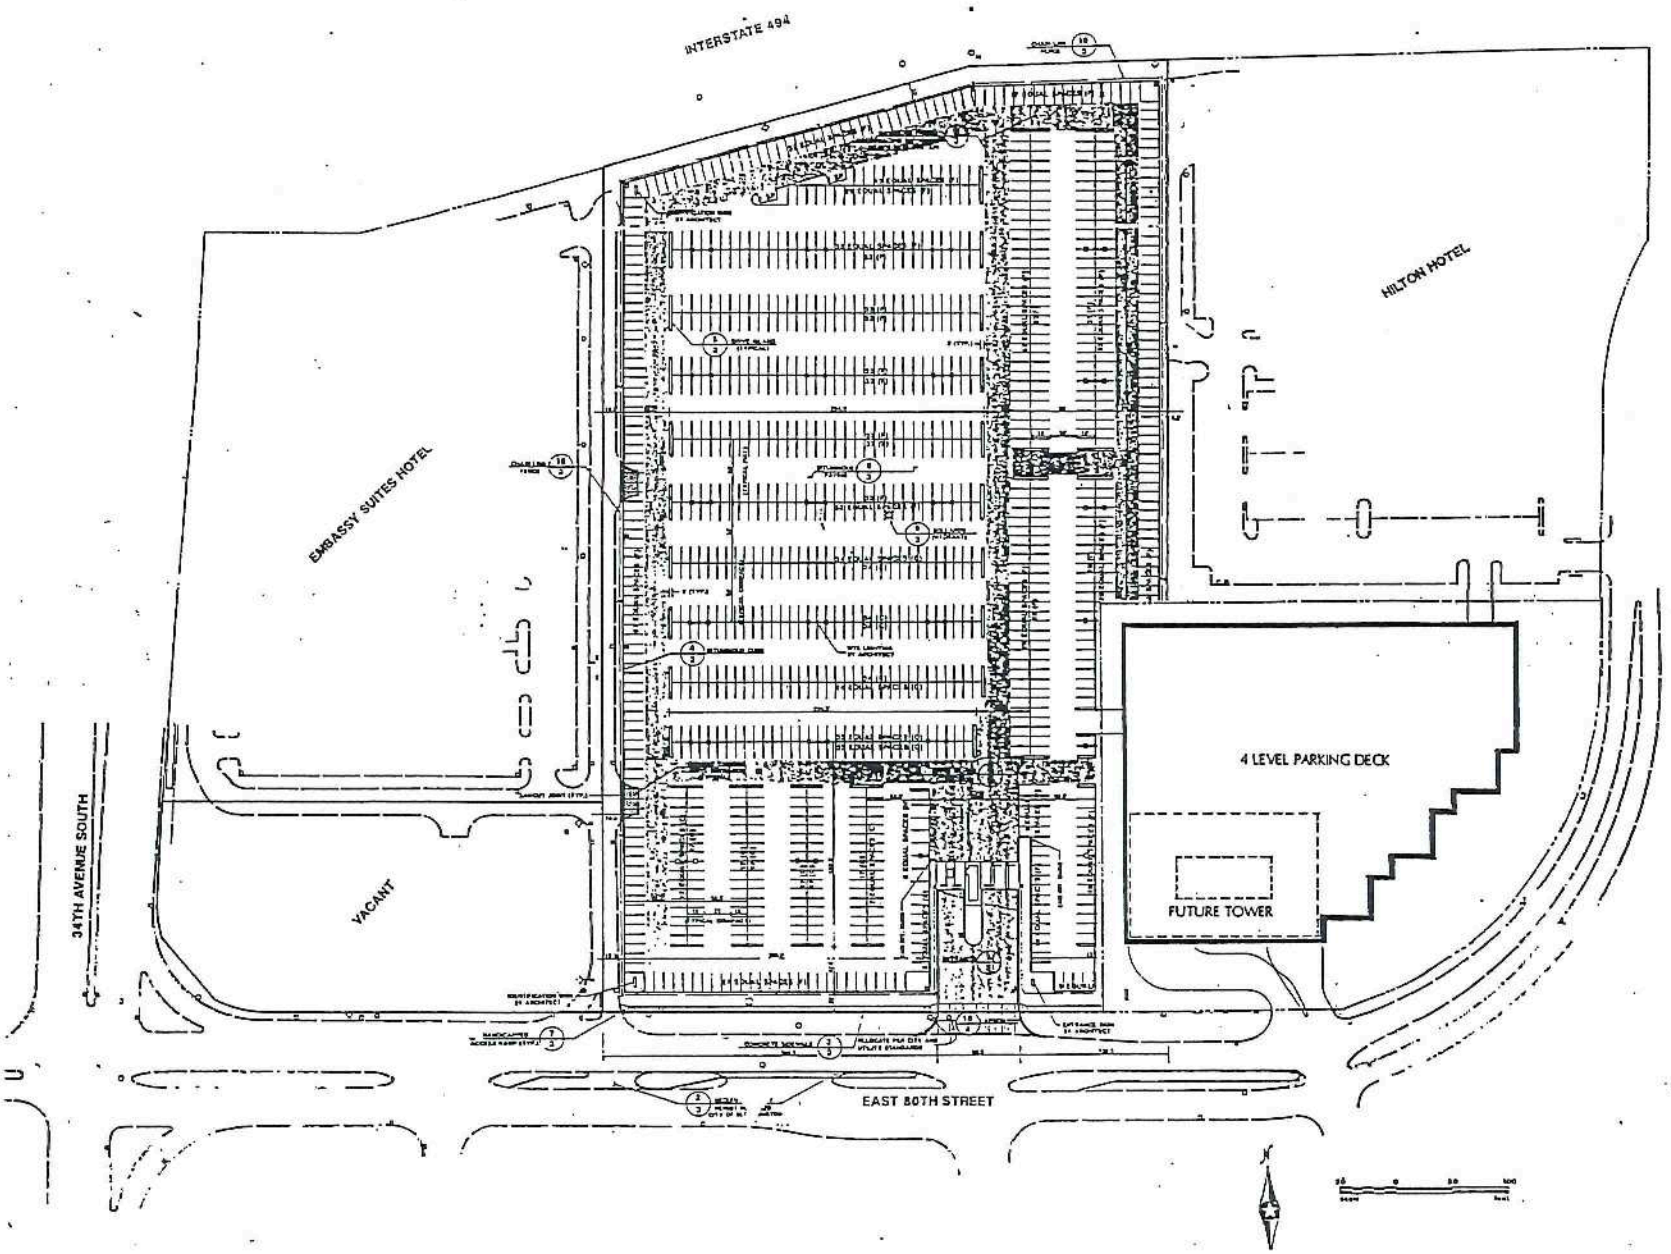

KKE

Korsunsky Krank Erickson Architects, Inc.
300 First Avenue North
Minneapolis, MN 55401
612/339-4200
FAX 342-9267

14

9250 A

PARKING DECK AND OFFICE BUILDING

BLOOMINGTON, MN

GENERAL SITE PLAN

ROSA DEVELOPMENT

I hereby certify that this plan, specification, or report was prepared by me or under my direct supervision, and that I am a duly registered Architect under the laws of the State of _____

Date _____ Reg. No. _____

Signed _____

No.	Date	Revision Description

Project No. 94-01-1110-01 Sheet

Date 2-9-94

Drawn by

Checked by _____ of 2