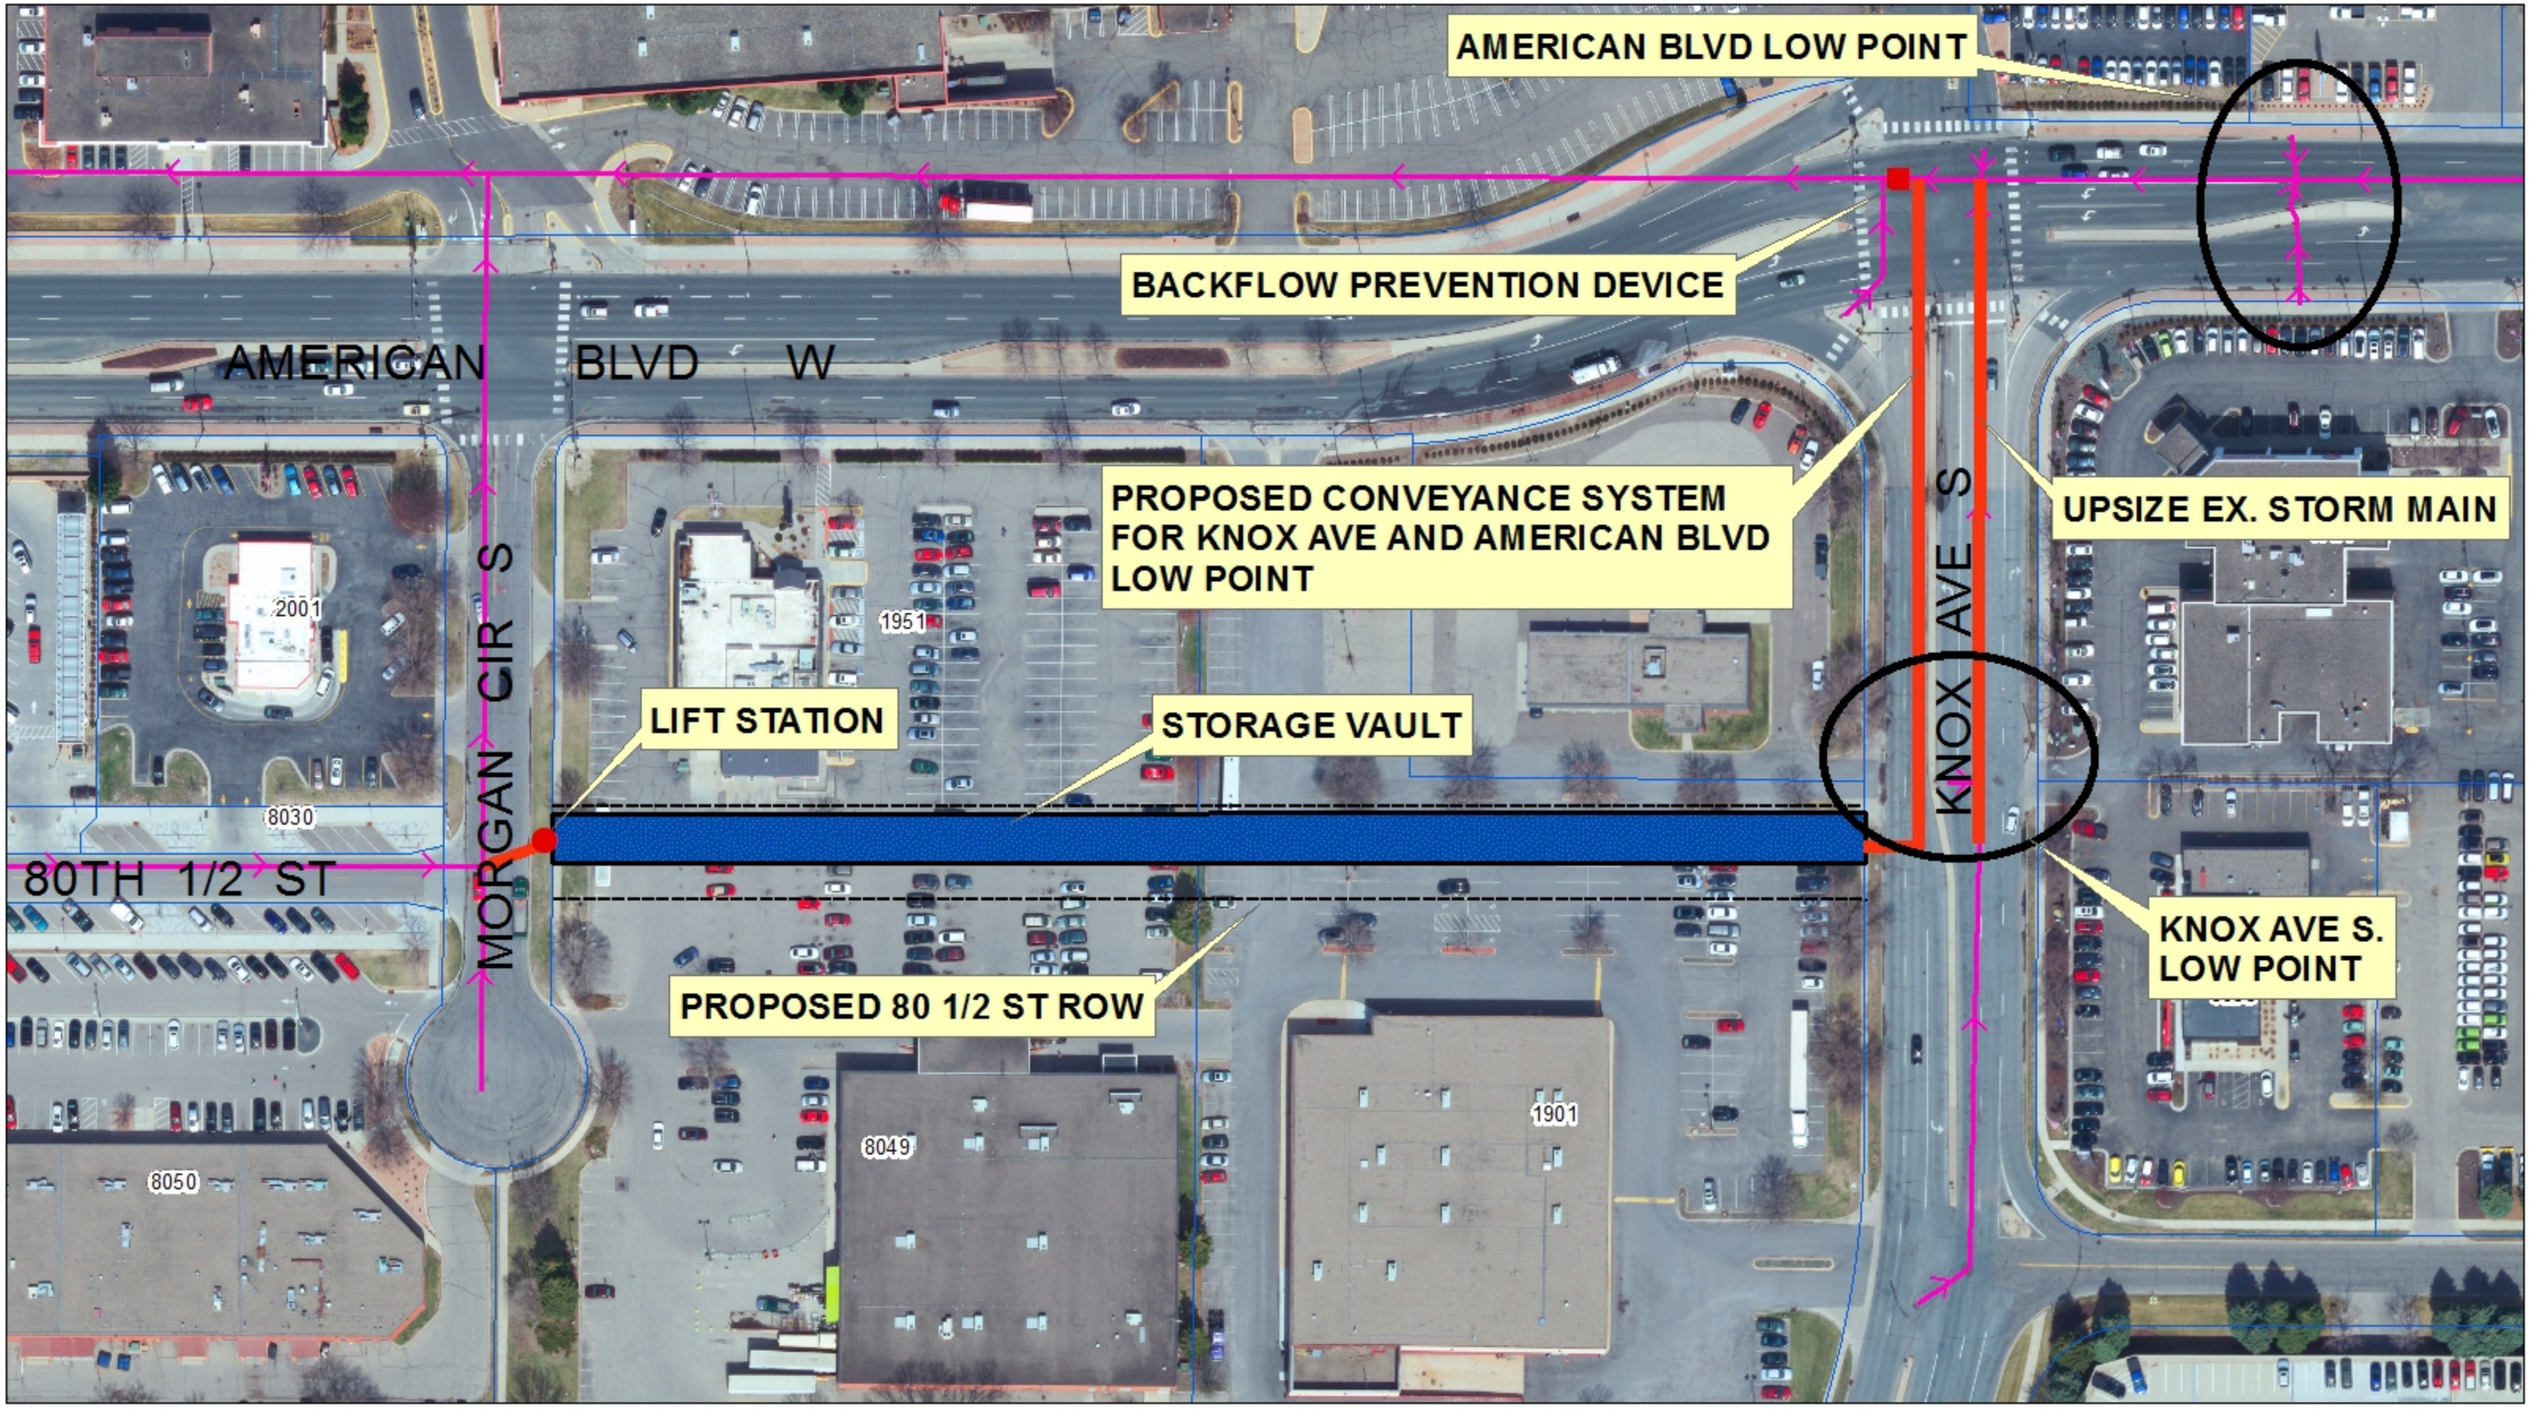

2016-905 - STORM SEWER IMPROVEMENTS

N

0 50 100 200 300 400 Feet

Existing Storm Sewer Mainline Pipe

Proposed Storm Sewer Mainliine Pipe

Proposed Underground Storage Vault