CITY OF BLOOMINGTON, ENGINEERING DIVISION

CONSTRUCTION PLANS FOR: 2016–901

STORM SEWER MAINTENANCE PROJECT

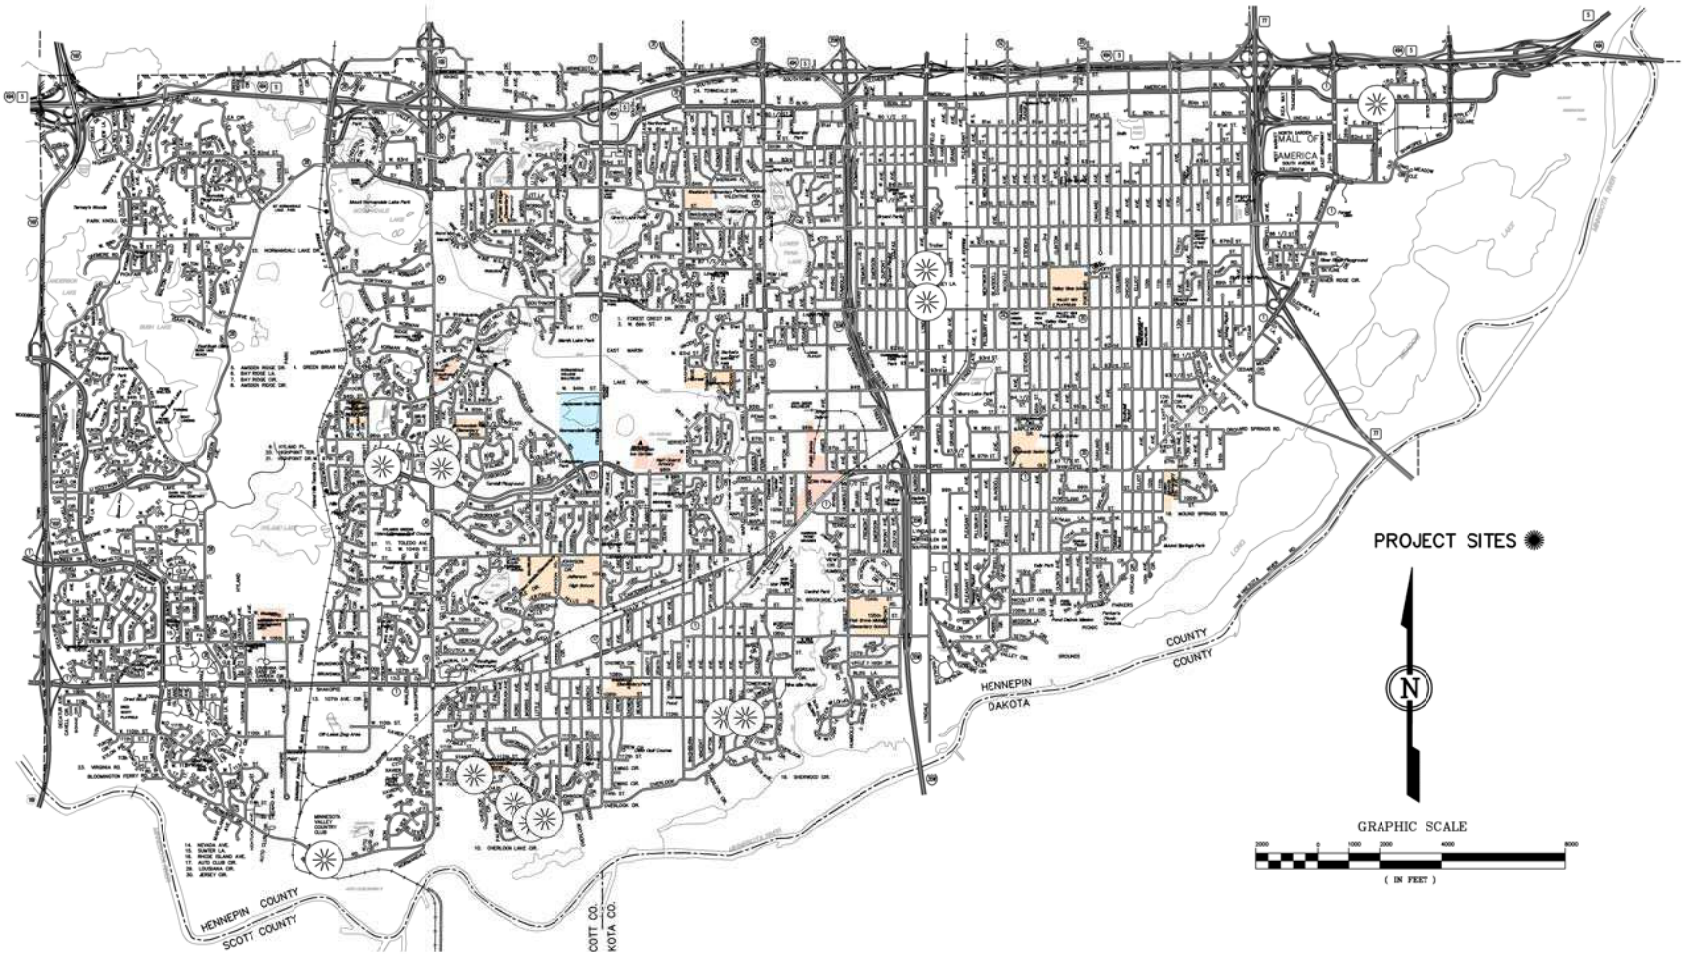

Drawing name: H:\PROJECTS\2016\2016-901 Storm Sewer Maintenance Project\CAD Files\Coversheet\2016-901 Coversheet.dwg -- Printed: Mar 30, 2016 - 12:03pm