2016–102 PMP STREET MAINTENANCE PROJECT

CITY OF BLOOMINGTON, ENGINEERING DIVISION

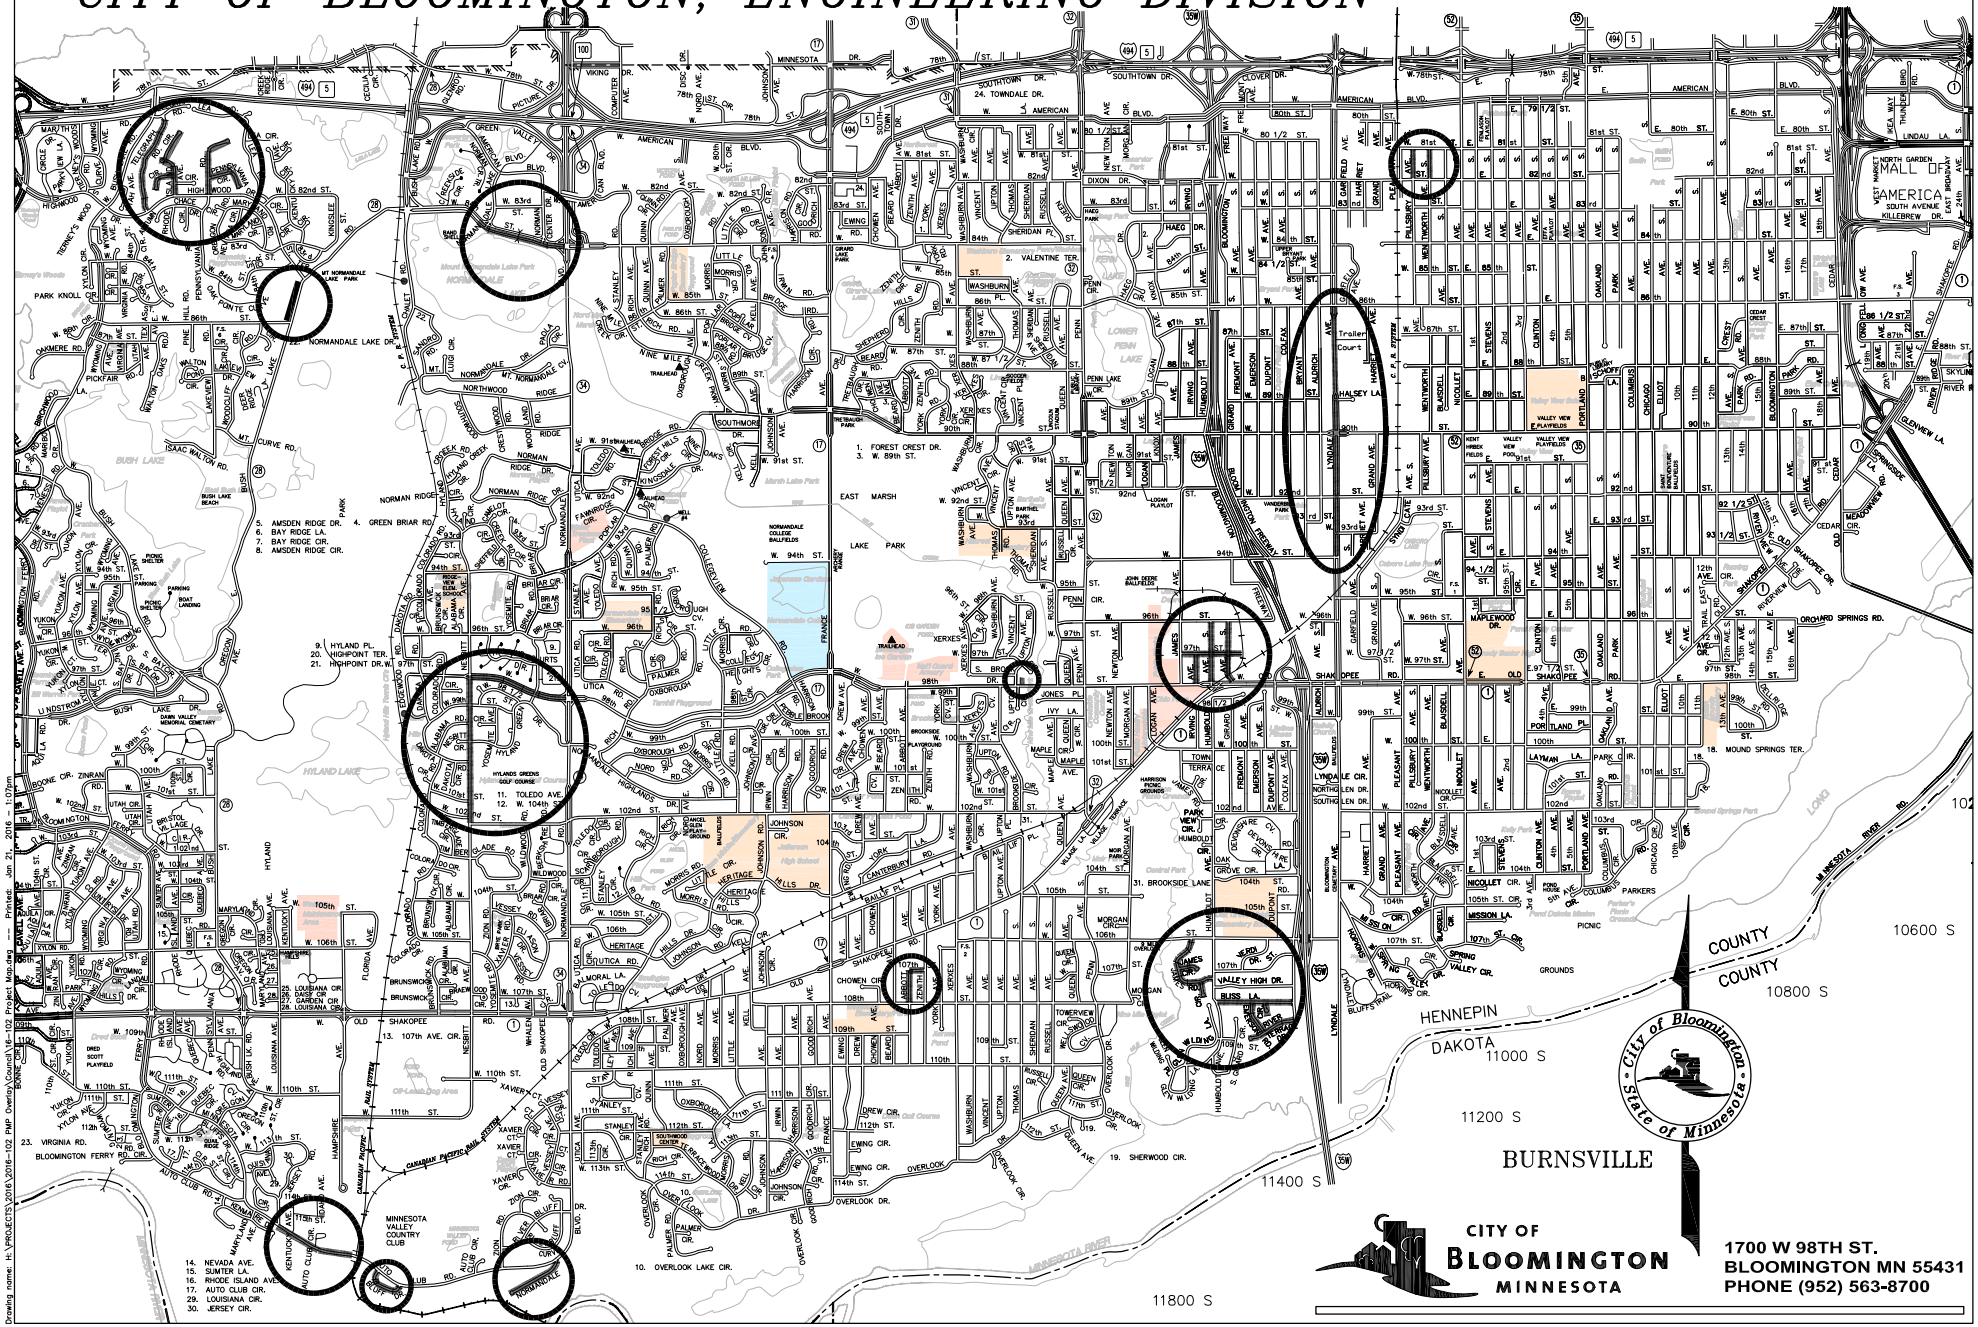

CITY OF BLOOMINGTON MINNESOTA

1700 W 98TH ST.
BLOOMINGTON MN 55431
PHONE (952) 563-8700

Drawing name: H:\PROJECTS\2016\2016-102 PMP Overlay\Cond\16-102 Project Map.dgn — Printed: Jun 21, 2016 - 1:07pm