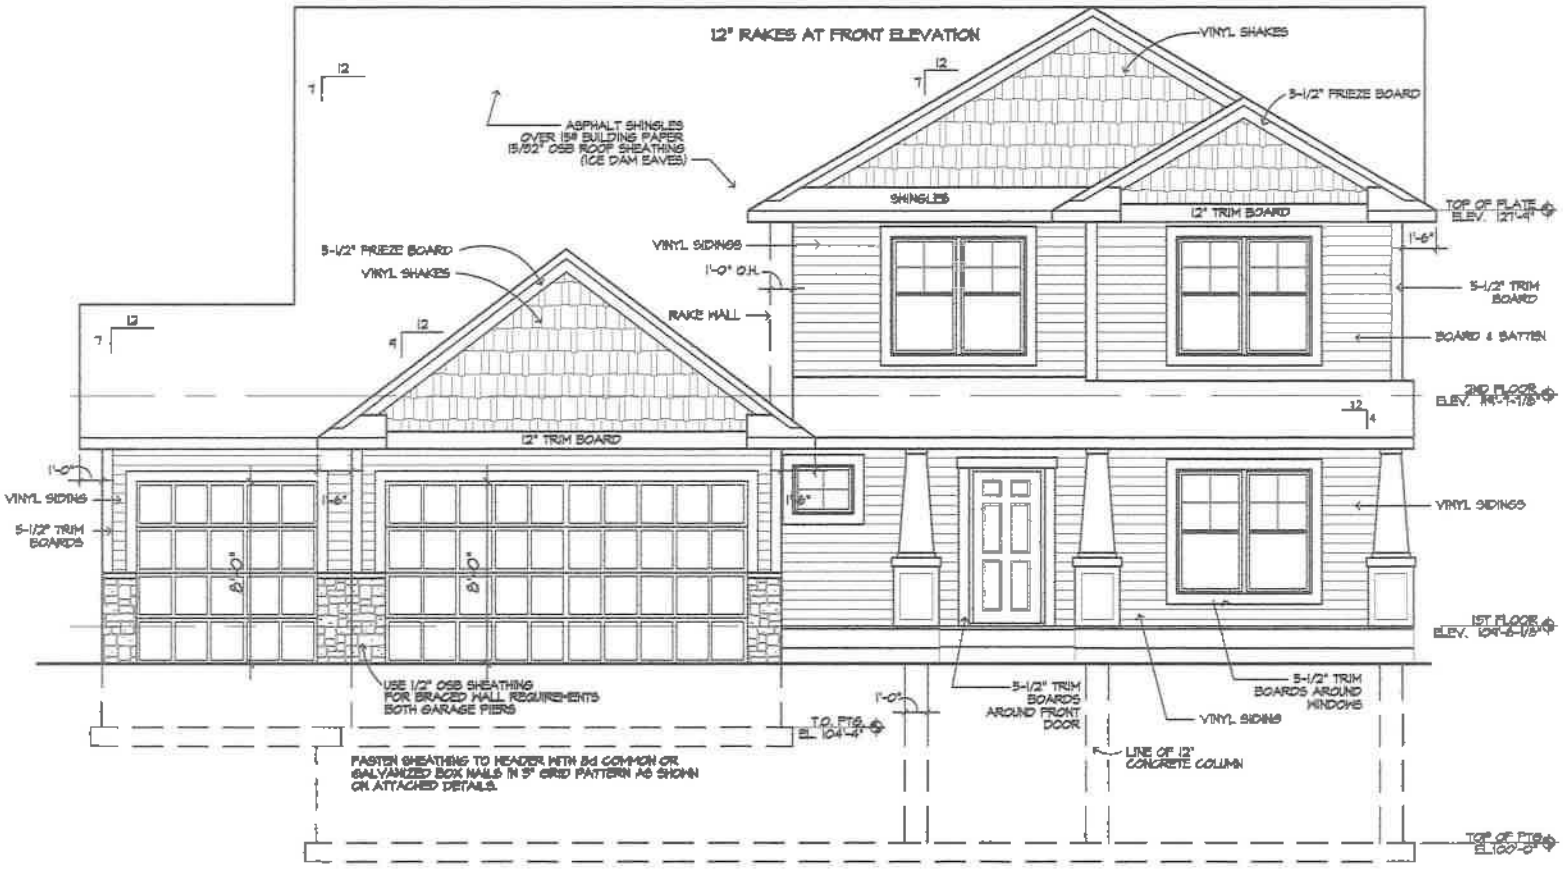

1 / A-1 FRONT ELEVATION - A

SCALE: 3/16" = 1'-0"

COUNTRY JOE HOMES
YOUNGFIELD HOMES
22260 DODD BLVD.
LAKEVILLE, MN 55044
Phone (952) 469-4066
LIC. # BC627670

NOTE:

THIS DOCUMENT HAS BEEN PREPARED BY YOUNGFIELD HOMES, INC., AND IT'S EXPRESS ASSIGNS SOLELY FOR THE BENEFIT OF YOUNGFIELD HOMES AND IT'S EXPRESS ASSIGNS. ACCORDINGLY, IT MAY NOT BE OTHERWISE RELIED UPON BY, REPRODUCED IN ANY MANNER, OR DELIVERED TO ANY PERSON OR ENTITY WITHOUT, IN EACH INSTANCE, THE PRIOR WRITTEN CONSENT OF YOUNGFIELD HOMES, INC.

YOUNGFIELD HOMES, INC. RESERVES THE RIGHT TO MAKE CHANGES/MODIFICATIONS TO PLANS AS IT DETERMINES NECESSARY.

No.	Revision Date

Project Name

BRISTOL
TWO STORY
4 BEDROOM
ELEVATION - A

Drawing Title: ELEVATIONS

Date: 3-8-16

Drawn By: TLB

Checked By: RD

Sheet: A-1A

1 A-2 REAR ELEVATION - A
SCALE: 3/32" = 1'-0"

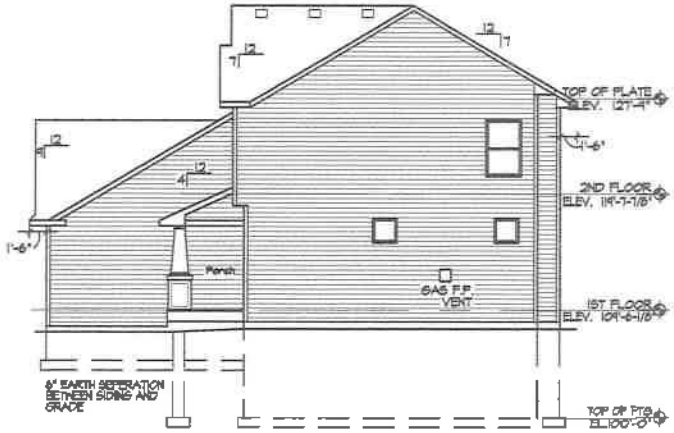

2 A-2 RIGHT ELEVATION - A
SCALE: 3/32" = 1'-0"

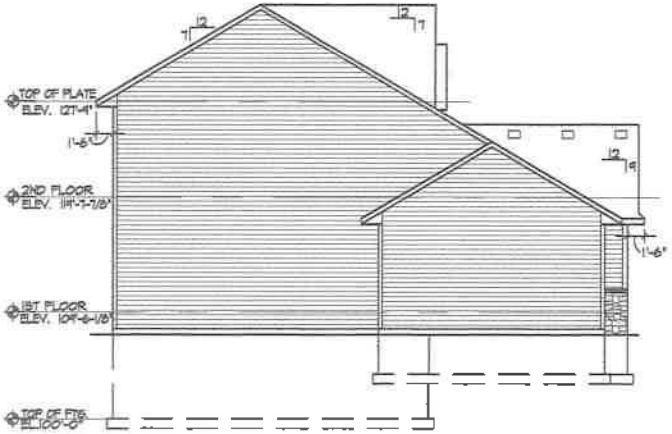

3 A-2 LEFT ELEVATION - A
SCALE: 3/32" = 1'-0"

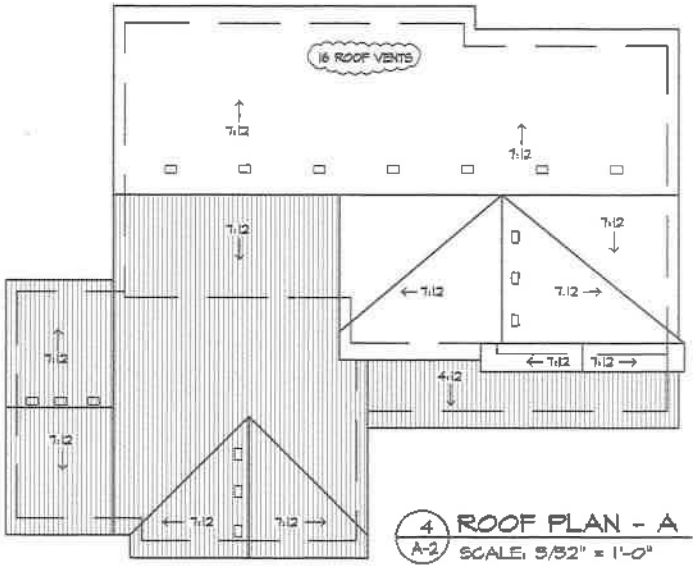

4 A-2 ROOF PLAN - A
SCALE: 3/32" = 1'-0"

COUNTRY JOE HOMES
YOUNGFIELD HOMES
22260 DODD BLVD.
LAKEVILLE, MN 55044
Phone (952) 469-4066
LIC. # BC627678

NOTE:

THIS DOCUMENT HAS BEEN PREPARED BY YOUNGFIELD HOMES, INC., AND ITS EXPRESS ASSIGNS SOLELY FOR THE BENEFIT OF YOUNGFIELD HOMES AND ITS EXPRESS ASSIGNS. ACCORDINGLY, IT MAY NOT BE OTHERWISE RELIED UPON BY, REPRODUCED IN ANY MANNER, OR DELIVERED TO ANY PERSON OR ENTITY WITHOUT, IN EACH INSTANCE, THE PRIOR WRITTEN CONSENT OF YOUNGFIELD HOMES INC.

YOUNGFIELD HOMES, INC. RESERVES THE RIGHT TO MAKE CHANGES/MODIFICATIONS TO PLANS AS IT DESIGNERS NECESSARY.

Ver.	Revision Date

BRISTOL
TWO STORY
4 BEDROOM
ELEVATION - A

ELEVATIONS

9-8-16

TLB

RED

A-2A

WALL LEGEND

- CONCRETE WALLS
- 2x6 EXTERIOR WALL WITH 1/2" SHEATHING - INSULATED
- 2x6 INTERIOR WALLS
- 2x4 INTERIOR WALLS
- FUTURE FINISH

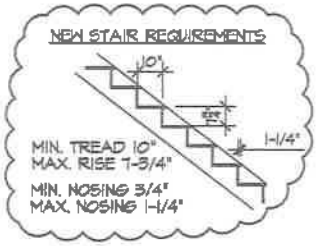

FINISHED ROOM SIZES

REC ROOM	685 SF
BEDROOM	222 SF
BATH	55 SF
STAIR	68 SF
HALL	40 SF
MECHANICAL	160 SF
TOTAL	1,228 SF

HEADER HEIGHT SCHEDULE

- (A) 6'-11-1/4"
- (B) 8'-0"
- (C) 7'-6"
- (D) 5" OFF FND. WALL

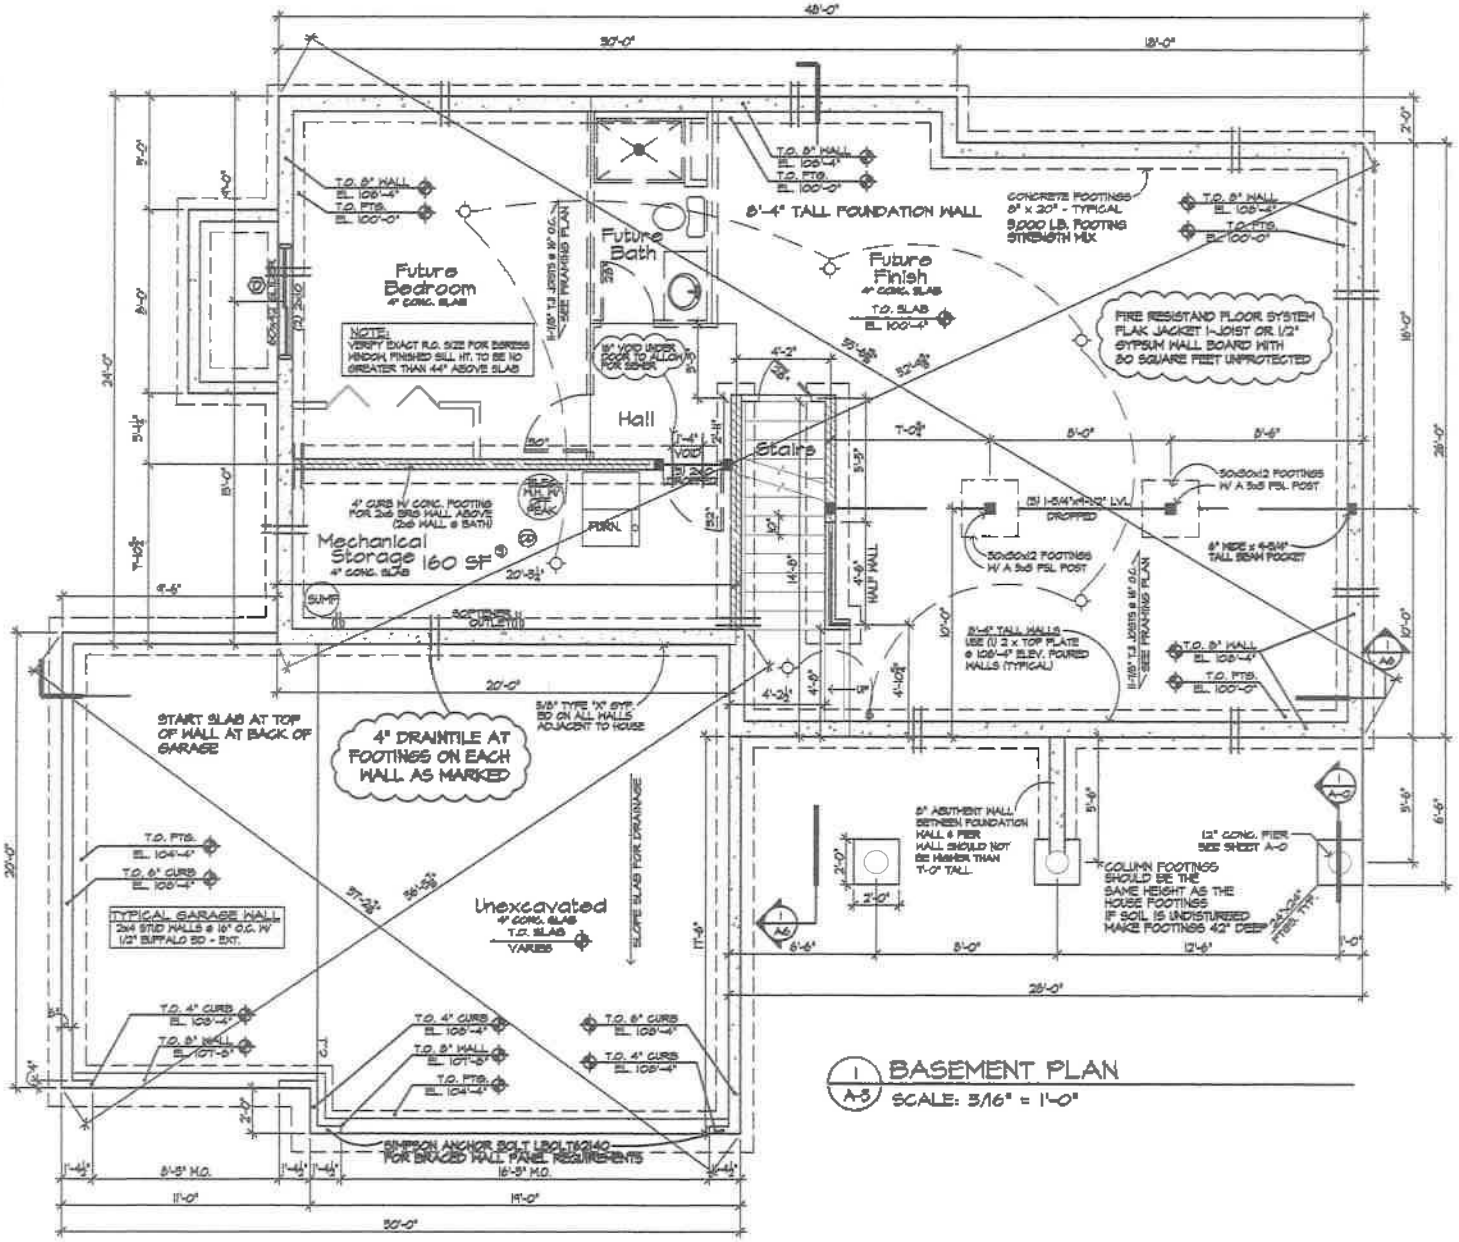

1 A-3 BASEMENT PLAN
SCALE: 3/16" = 1'-0"

COUNTRY JOE HOMES
YOUNGFIELD HOMES
22260 DODD BLVD.
LAKEVILLE, MN 55044
Phone (952) 469-4066
LIC. # BC627670

NOTE:
THIS DOCUMENT HAS BEEN PREPARED BY YOUNGFIELD HOMES, INC., AND IT'S EXPRESS ASSIGNS SOLELY FOR THE BENEFIT OF YOUNGFIELD HOMES AND IT'S EXPRESS ASSIGNS. ACCORDINGLY IT MAY NOT BE OTHERWISE RELIED UPON BY, REPRODUCED IN ANY MANNER, OR DELIVERED TO ANY PERSON OR ENTITY WITHOUT, IN EACH INSTANCE, THE PRIOR WRITTEN CONSENT OF YOUNGFIELD HOMES, INC.

YOUNGFIELD HOMES, INC. RESERVES THE RIGHT TO MAKE CHANGES/MODIFICATIONS TO PLAN AS IT DETERMINES NECESSARY.

No.	Revision Date

BRISTOL
TWO STORY
4 BEDROOM

BASEMENT PLAN

5-8-16

TLB

RD

A-3

WALL LEGEND

- CONCRETE WALLS
- 2x6 EXTERIOR WALL WITH 1/2" SHEATHING - INSULATED
- 2x6 INTERIOR WALLS
- 2x4 INTERIOR WALLS
- BRICK / BRICK LEDGE
- FUTURE FINISH

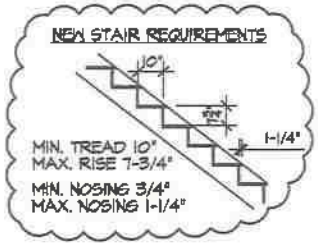

FINISHED ROOM SIZES

GREAT ROOM	270 SF
DEN	111 SF
KIT/DINE/FOYER/BATH - WOOD	549 SF
POWDER BATH OPT. C.T.	26 SF
MUD ROOM & W.I.C. - VINYL	96 SF
STAIRS	60 SF

HEADER HEIGHT SCHEDULE

- (A) 6'-11-1/4"
- (B) 8'-0"
- (C) 7'-6"
- (D) 3" OFF FND. WALL

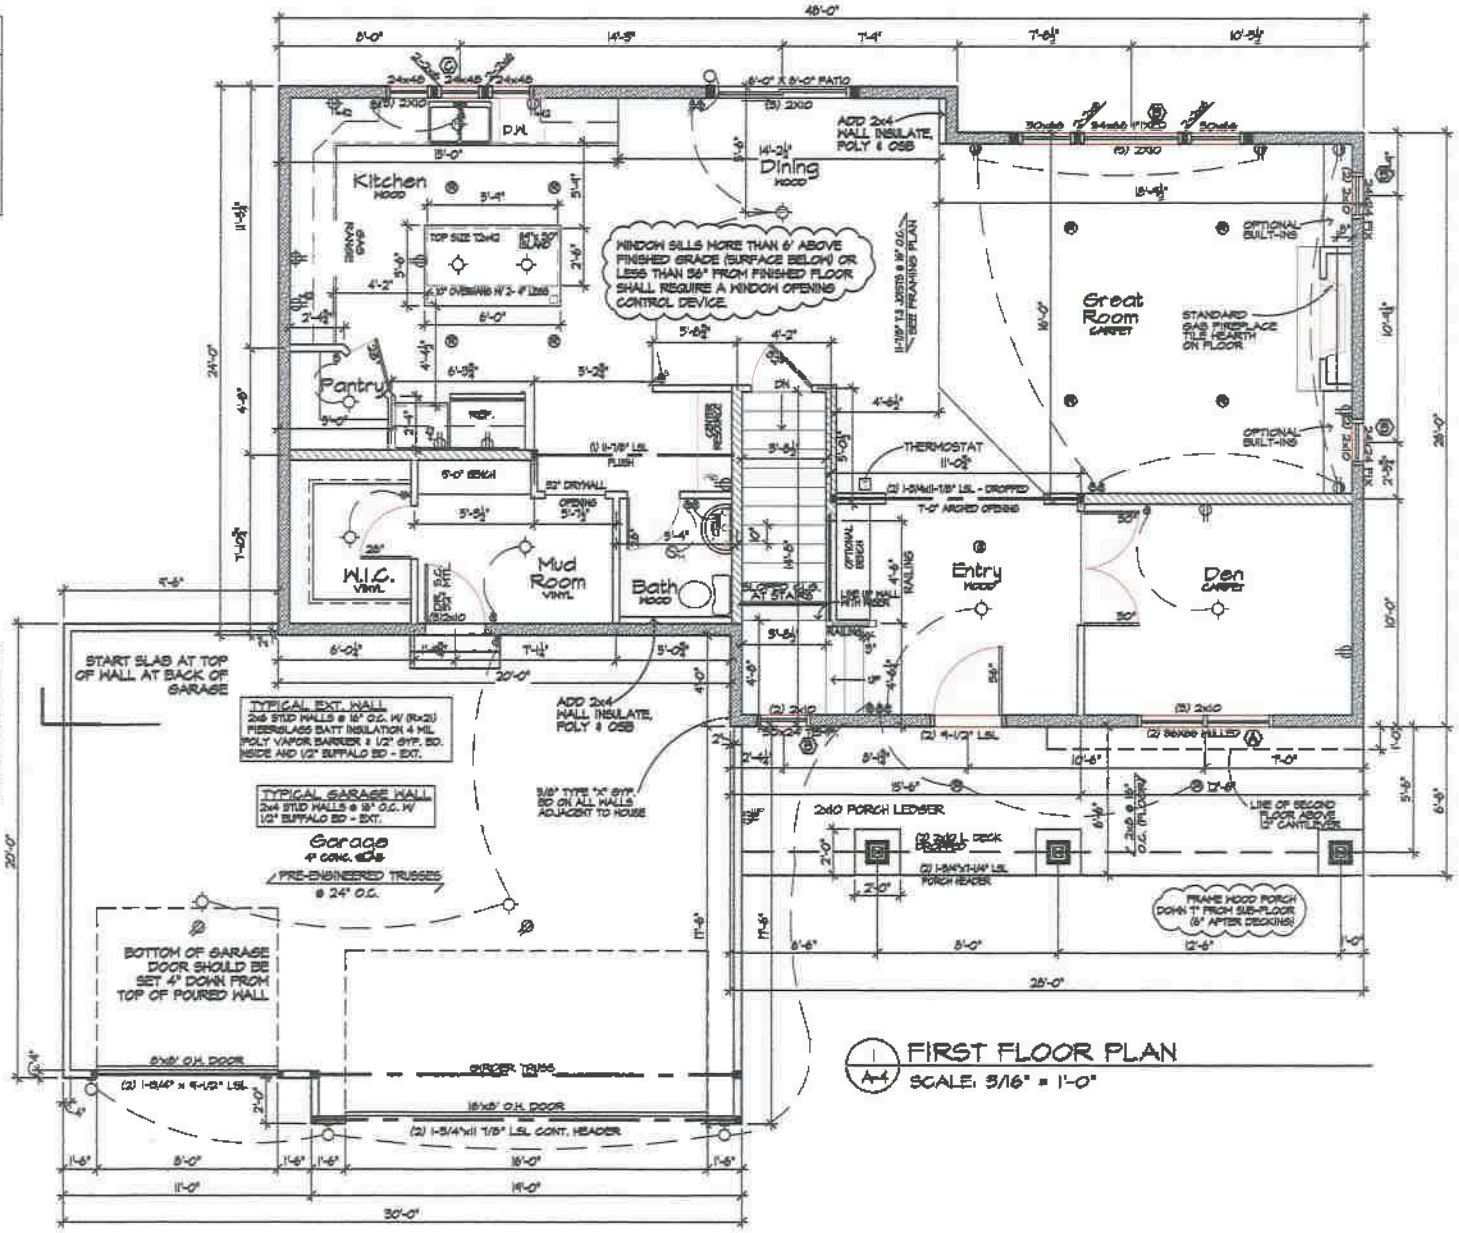

1 A-4 FIRST FLOOR PLAN
SCALE: 3/16" = 1'-0"

COUNTRY JOE HOMES
YOUNGFIELD HOMES
22260 DODD BLVD.
LAKEVILLE, MN 55044
Phone (952) 469-4066
LIC. # BC627670

NOTES:

THIS DOCUMENT HAS BEEN PREPARED BY YOUNGFIELD HOMES, INC., AND IT'S EXPRESS ASSIGNS SOLELY FOR THE BENEFIT OF YOUNGFIELD HOMES AND IT'S EXPRESS ASSIGNS. ACCORDINGLY IT MAY NOT BE OTHERWISE RELIED UPON BY, REPRODUCED IN ANY MANNER, OR DELIVERED TO ANY PERSON OR ENTITY WITHOUT, IN EACH DISTANCE, THE PRIOR WRITTEN CONSENT OF YOUNGFIELD HOMES, INC.

YOUNGFIELD HOMES, INC. RESERVES THE RIGHT TO MAKE CHANGES/MODIFICATIONS TO PLANS AS IT DETERMINES NECESSARY.

No.	Revision Date

Project Name:

BRISTOL
TWO STORY
4 BEDROOM

Drawing Title: FIRST FLOOR PLAN

Date: 5-5-16

Drawn by: TLS

Checked by: RED

Scale: A-4

WALL LEGEND

- CONCRETE WALLS
- 2x6 EXTERIOR WALL WITH 1/2" SHEATHING - INSULATED
- 2x6 INTERIOR WALLS
- 2x4 INTERIOR WALLS
- BRICK / BRICK LEDGE
- FUTURE FINISH

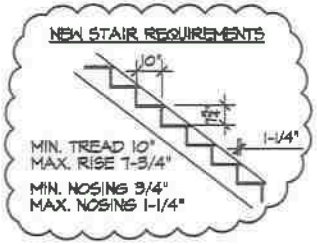

HEADER HEIGHT SCHEDULE

- (A) 6'-11-1/4"
- (B) 8'-0"
- (C) 7'-6"
- (D) 3" OFF FND. WALL

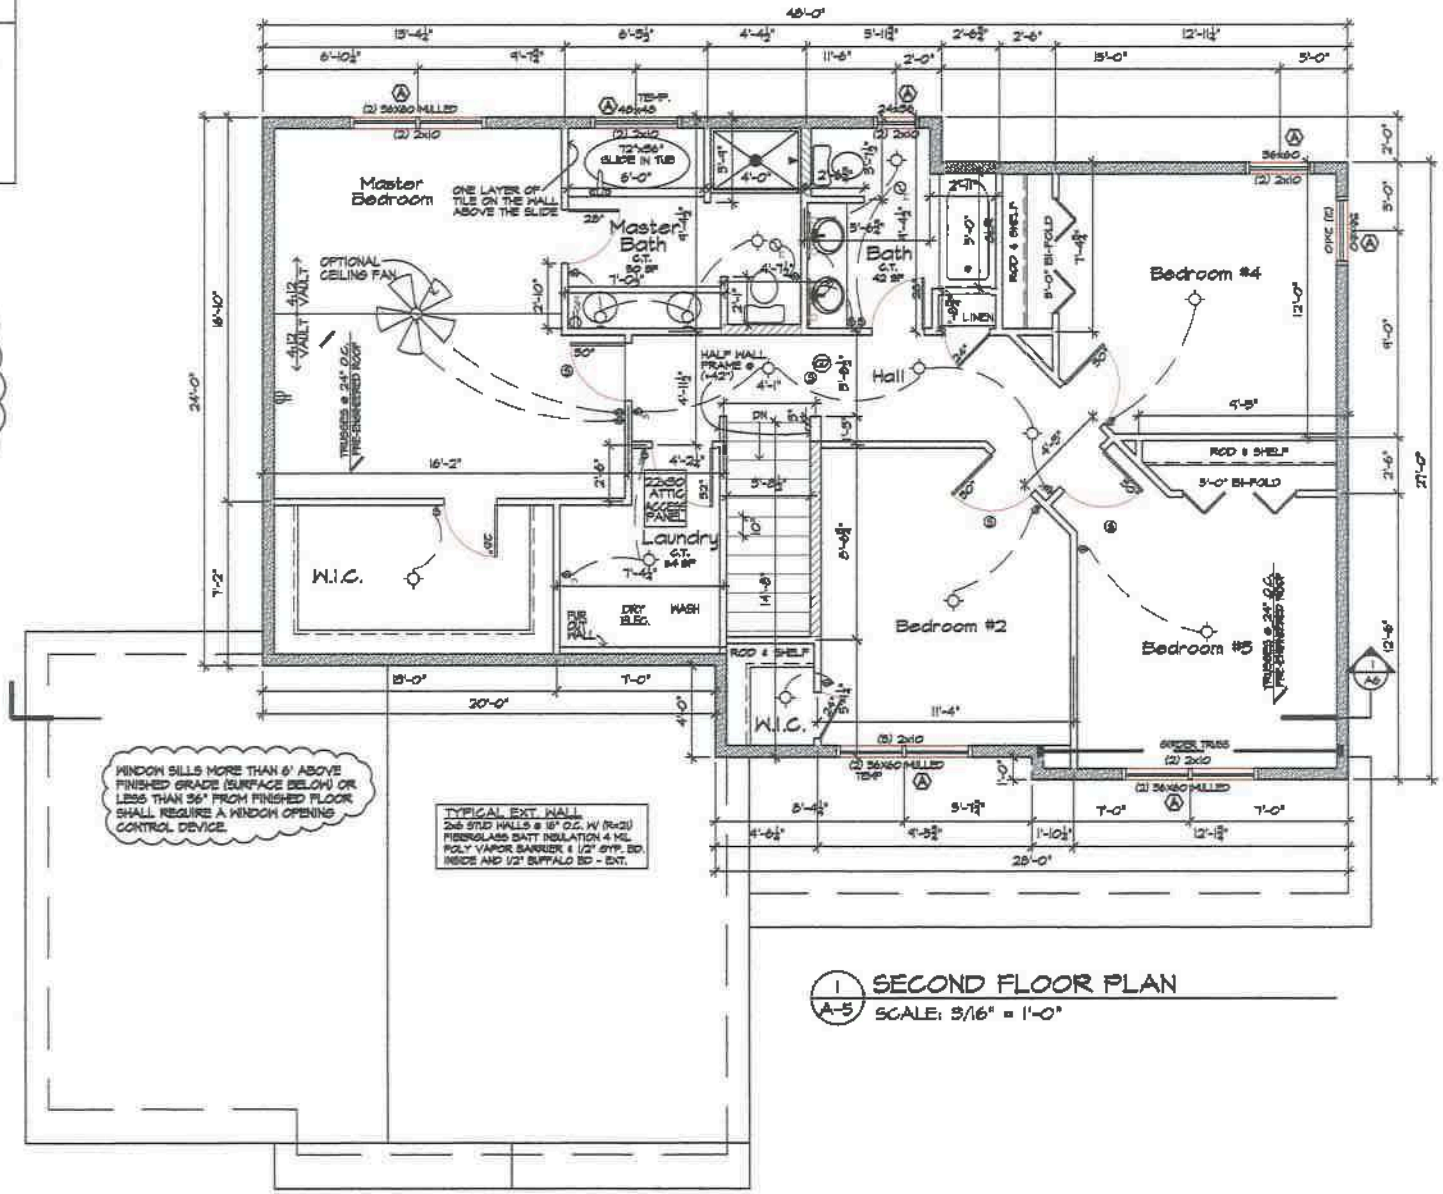

1 / A-5 SECOND FLOOR PLAN
SCALE: 3/16" = 1'-0"

COUNTRY JOE HOMES
YOUNGFIELD HOMES
22260 DOND BLVD.
LAKEVILLE, MN 55044
Phone (952) 469-4066
LIC. # BC627670

NOTES

THIS DOCUMENT HAS BEEN PREPARED BY YOUNGFIELD HOMES, INC., AND ITS EXPRESS ASSIGNEE SOLELY FOR THE BENEFIT OF YOUNGFIELD HOMES AND ITS EXPRESS ASSIGNEE. ACCORDINGLY, IT MAY NOT BE OTHERWISE RELIED UPON BY, REPRODUCED IN ANY MANNER, OR DELIVERED TO ANY PERSON OR ENTITY WITHOUT, IN EACH INSTANCE, THE PRIOR WRITTEN CONSENT OF YOUNGFIELD HOMES, INC.

YOUNGFIELD HOMES, INC. RESERVES THE RIGHT TO MAKE CHANGES/MODIFICATIONS TO PLANS AS IT DETERMINES NECESSARY.

No.	Revision Date

BRISTOL
TWO STORY
4 BEDROOM

SECTIONS & DETAILS

6-8-16

TLB

A-5

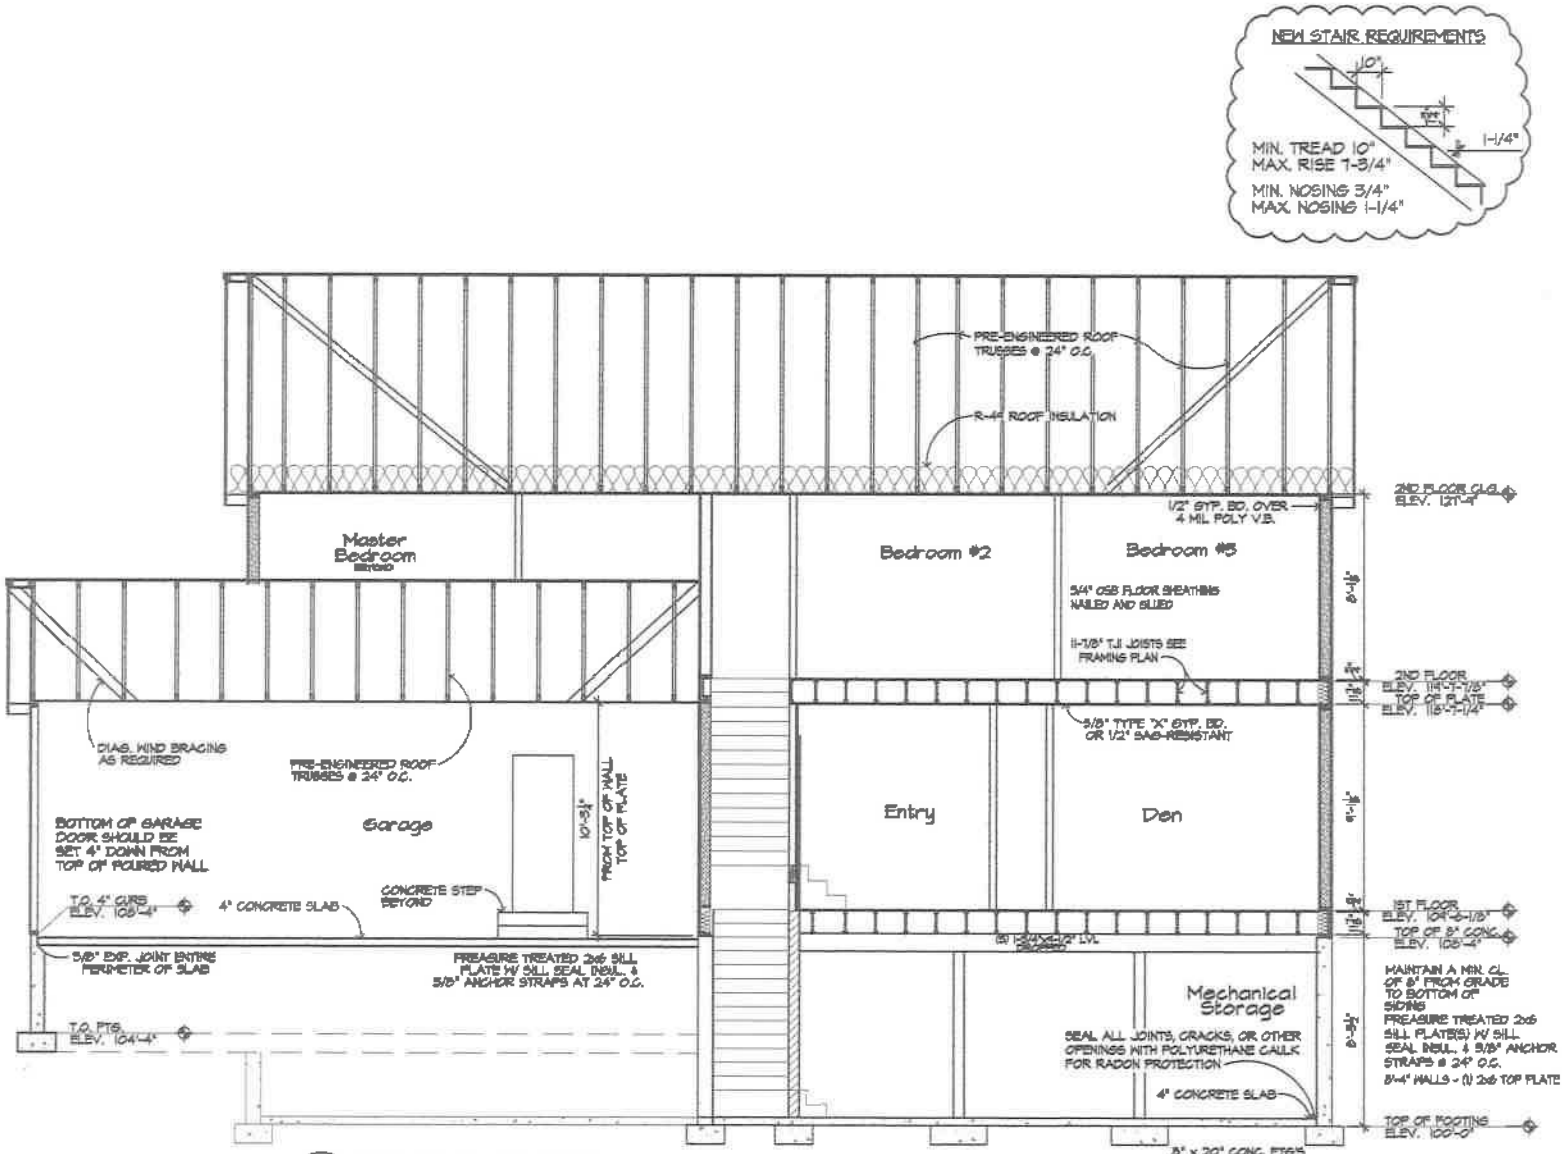

1 / A-6 BUILDING SECTION
SCALE: 3/16" = 1'-0"

COUNTRY JOE HOMES
YOUNGFIELD HOMES
22260 DODD BLVD.
LAKEVILLE, MN 55044
Phone (952) 469-4066
LIC. # BC627670

NOTES:

THIS DOCUMENT HAS BEEN PREPARED BY YOUNGFIELD HOMES, INC., AND IT'S EXPRESS ASSIGNS SOLELY FOR THE BENEFIT OF YOUNGFIELD HOMES AND IT'S EXPRESS ASSIGNS. ACCORDINGLY IT MAY NOT BE OTHERWISE RELIED UPON BY, REPRODUCED IN ANY MANNER, OR DELIVERED TO ANY PERSON OR ENTITY WITHOUT, IN EACH INSTANCE, THE PRIOR WRITTEN CONSENT OF YOUNGFIELD HOMES, INC.

YOUNGFIELD HOMES, INC. RESERVES THE RIGHT TO MAKE CHANGES/MODIFICATIONS TO PLANS AS IT DETERMINES NECESSARY.

No.	Revision Date

Project Name:
BRISTOL
TWO STORY
4 BEDROOM

Drawing Title: SECTION
Date: 3-8-16
Drawn By: TLB
Checked By: RD
Sheet: A-6

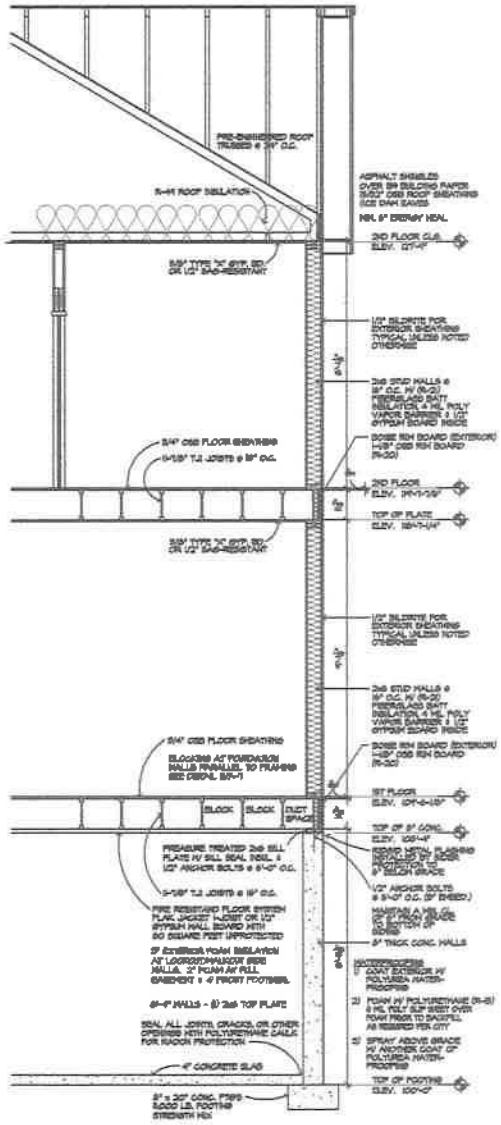

2 A-7 BUILDING SECTION

SCALE: 1/4" = 1'-0"

COUNTRY JOE HOMES
YOUNGFIELD HOMES
22260 DODD BLVD.
LAKEVILLE, MN 55044
Phone (952) 469-4066
LIC. # BC627670

NOTES:

THIS DOCUMENT HAS BEEN PREPARED BY YOUNGFIELD HOMES, INC., AND IT'S EXPRESSED AREAS SOLELY FOR THE BENEFIT OF YOUNGFIELD HOMES AND ITS EXPRESSED ASSIGNS. ACCORDINGLY, IT MAY NOT BE OTHERWISE RELIED UPON BY, REPRODUCED IN ANY MANNER, OR DELIVERED TO ANY PERSON OR ENTITY WITHOUT, IN EACH INSTANCE, THE PRIOR WRITTEN CONSENT OF YOUNGFIELD HOMES, INC.

YOUNGFIELD HOMES, INC. RESERVES THE RIGHT TO MAKE CHANGES/CORRECTIONS TO PLANS AS IT DETERMINES NECESSARY.

No.	Revision Date

Project Name

BRISTOL
TWO STORY
4 BEDROOM

Drawing Title: SECTION

Date: 8-8-16

Drawn By: TLB

Checked By: BKD

A-7