CITY OF BLOOMINGTON, ENGINEERING DIVISION

CONSTRUCTION PLANS FOR: 2016-902

STORM SEWER AND POND MAINTENANCE PROJECT

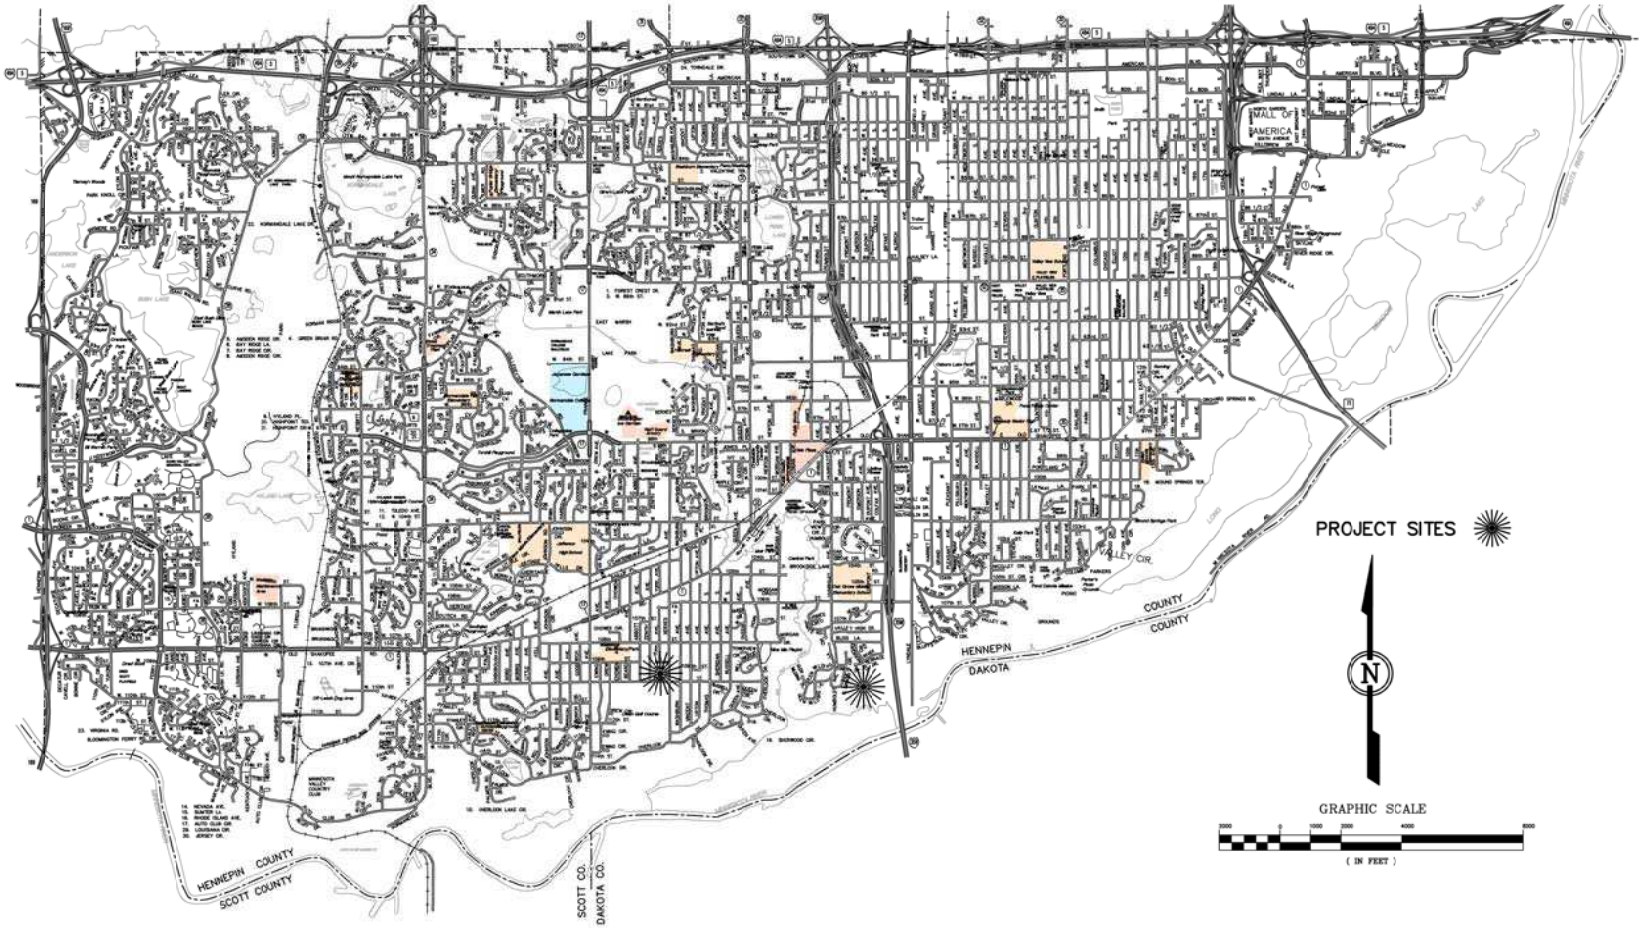

Drawing name: H:\PROJECTS\2016\2016-902 River Terrace Outfall Project\CAD Files\2016-902 Coversheet.dwg --- Printed: Sep 21, 2016 - 2:46pm