2016–101 PMP STREET IMPROVEMENT PROJECT

CITY OF BLOOMINGTON, ENGINEERING DIVISION

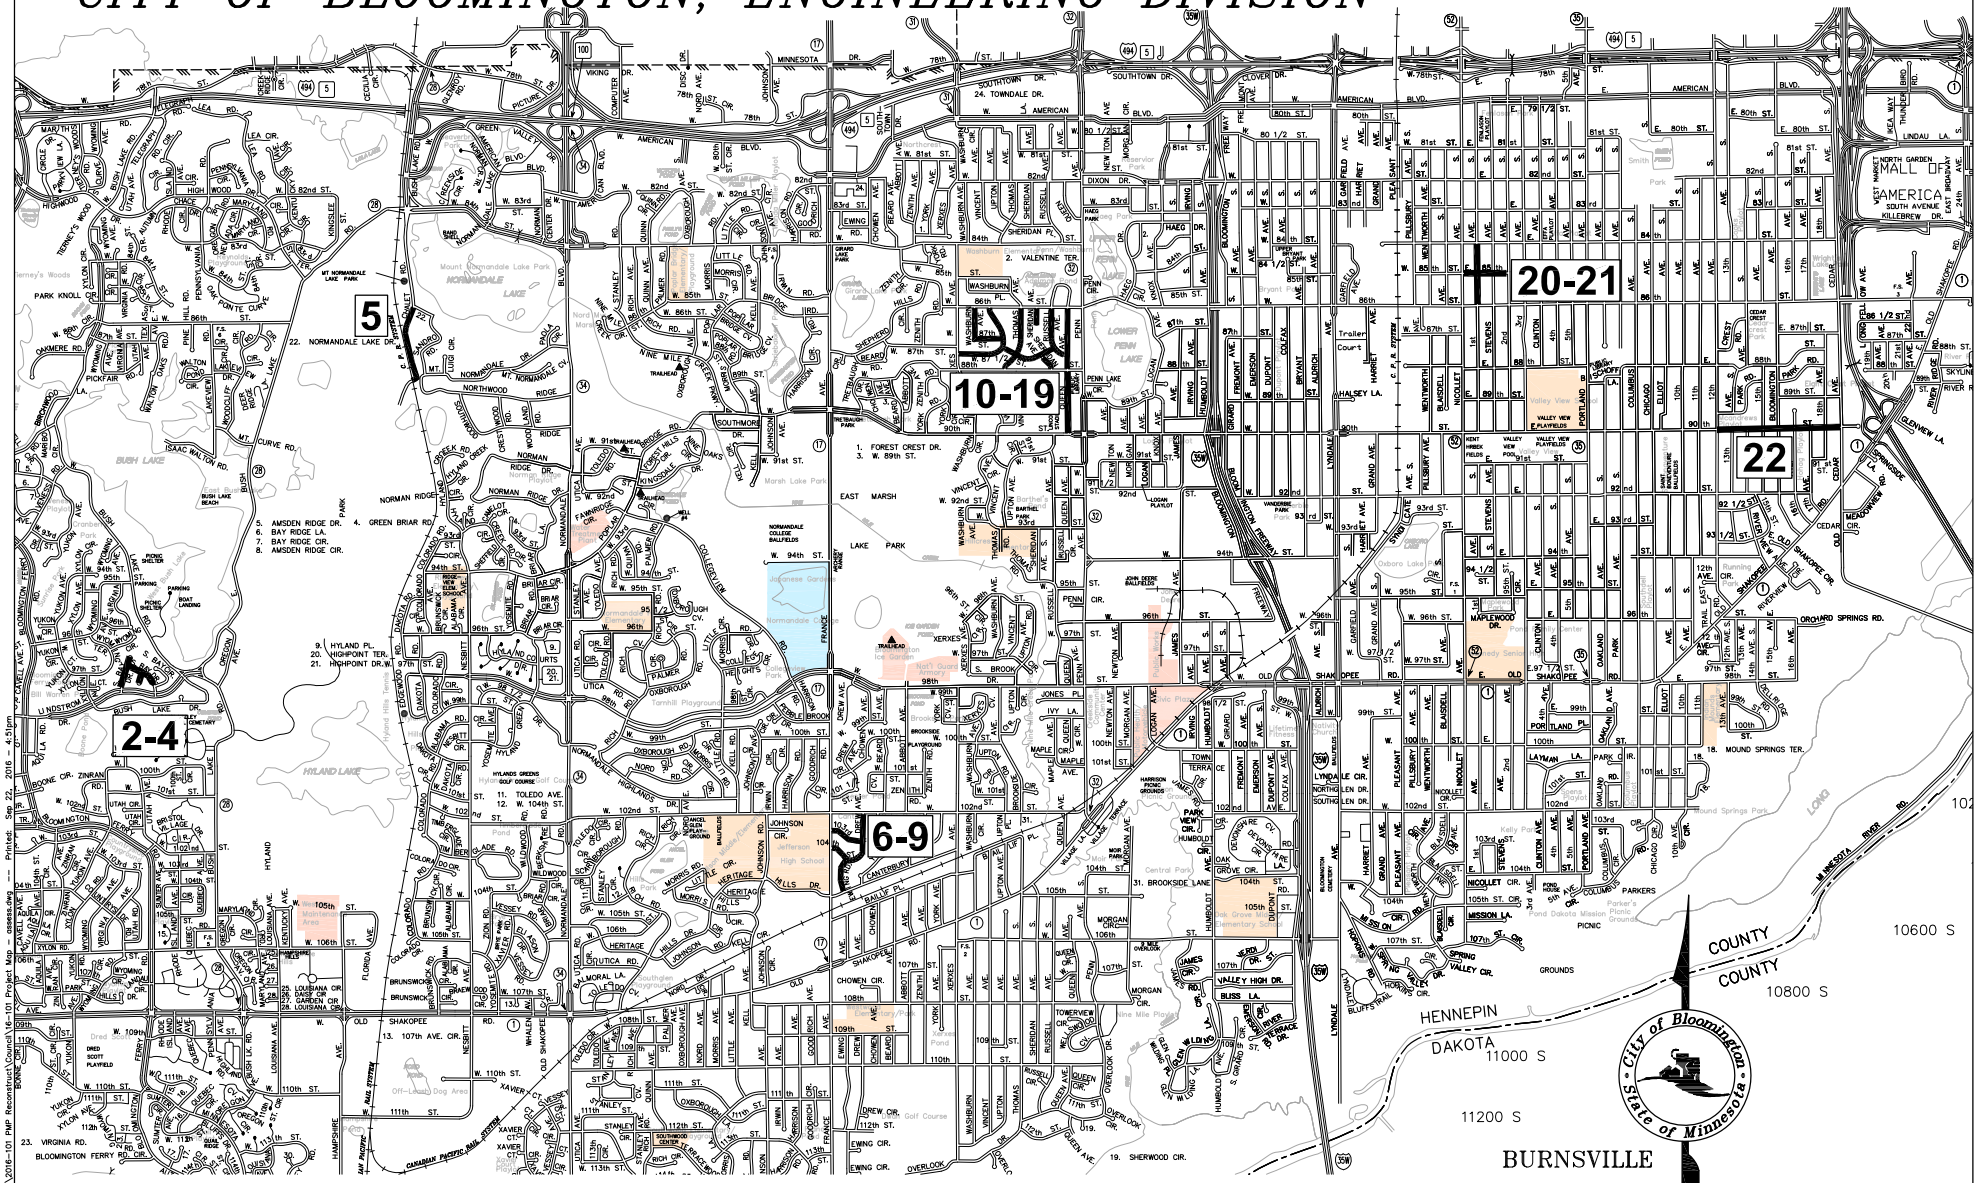

CITY OF BLOOMINGTON MINNESOTA

1700 W 98TH ST.
BLOOMINGTON MN 55431
PHONE (952) 563-8700

Drawing name: H:\PROJECTS\2016\2016-101 PMP Reconstruct\Council\16-101 Project Map - assess.dwg — Printed: Sep 22, 2016 - 4:51pm