2017–102 PMP STREET MAINTENANCE PROJECT

CITY OF BLOOMINGTON, ENGINEERING DIVISION

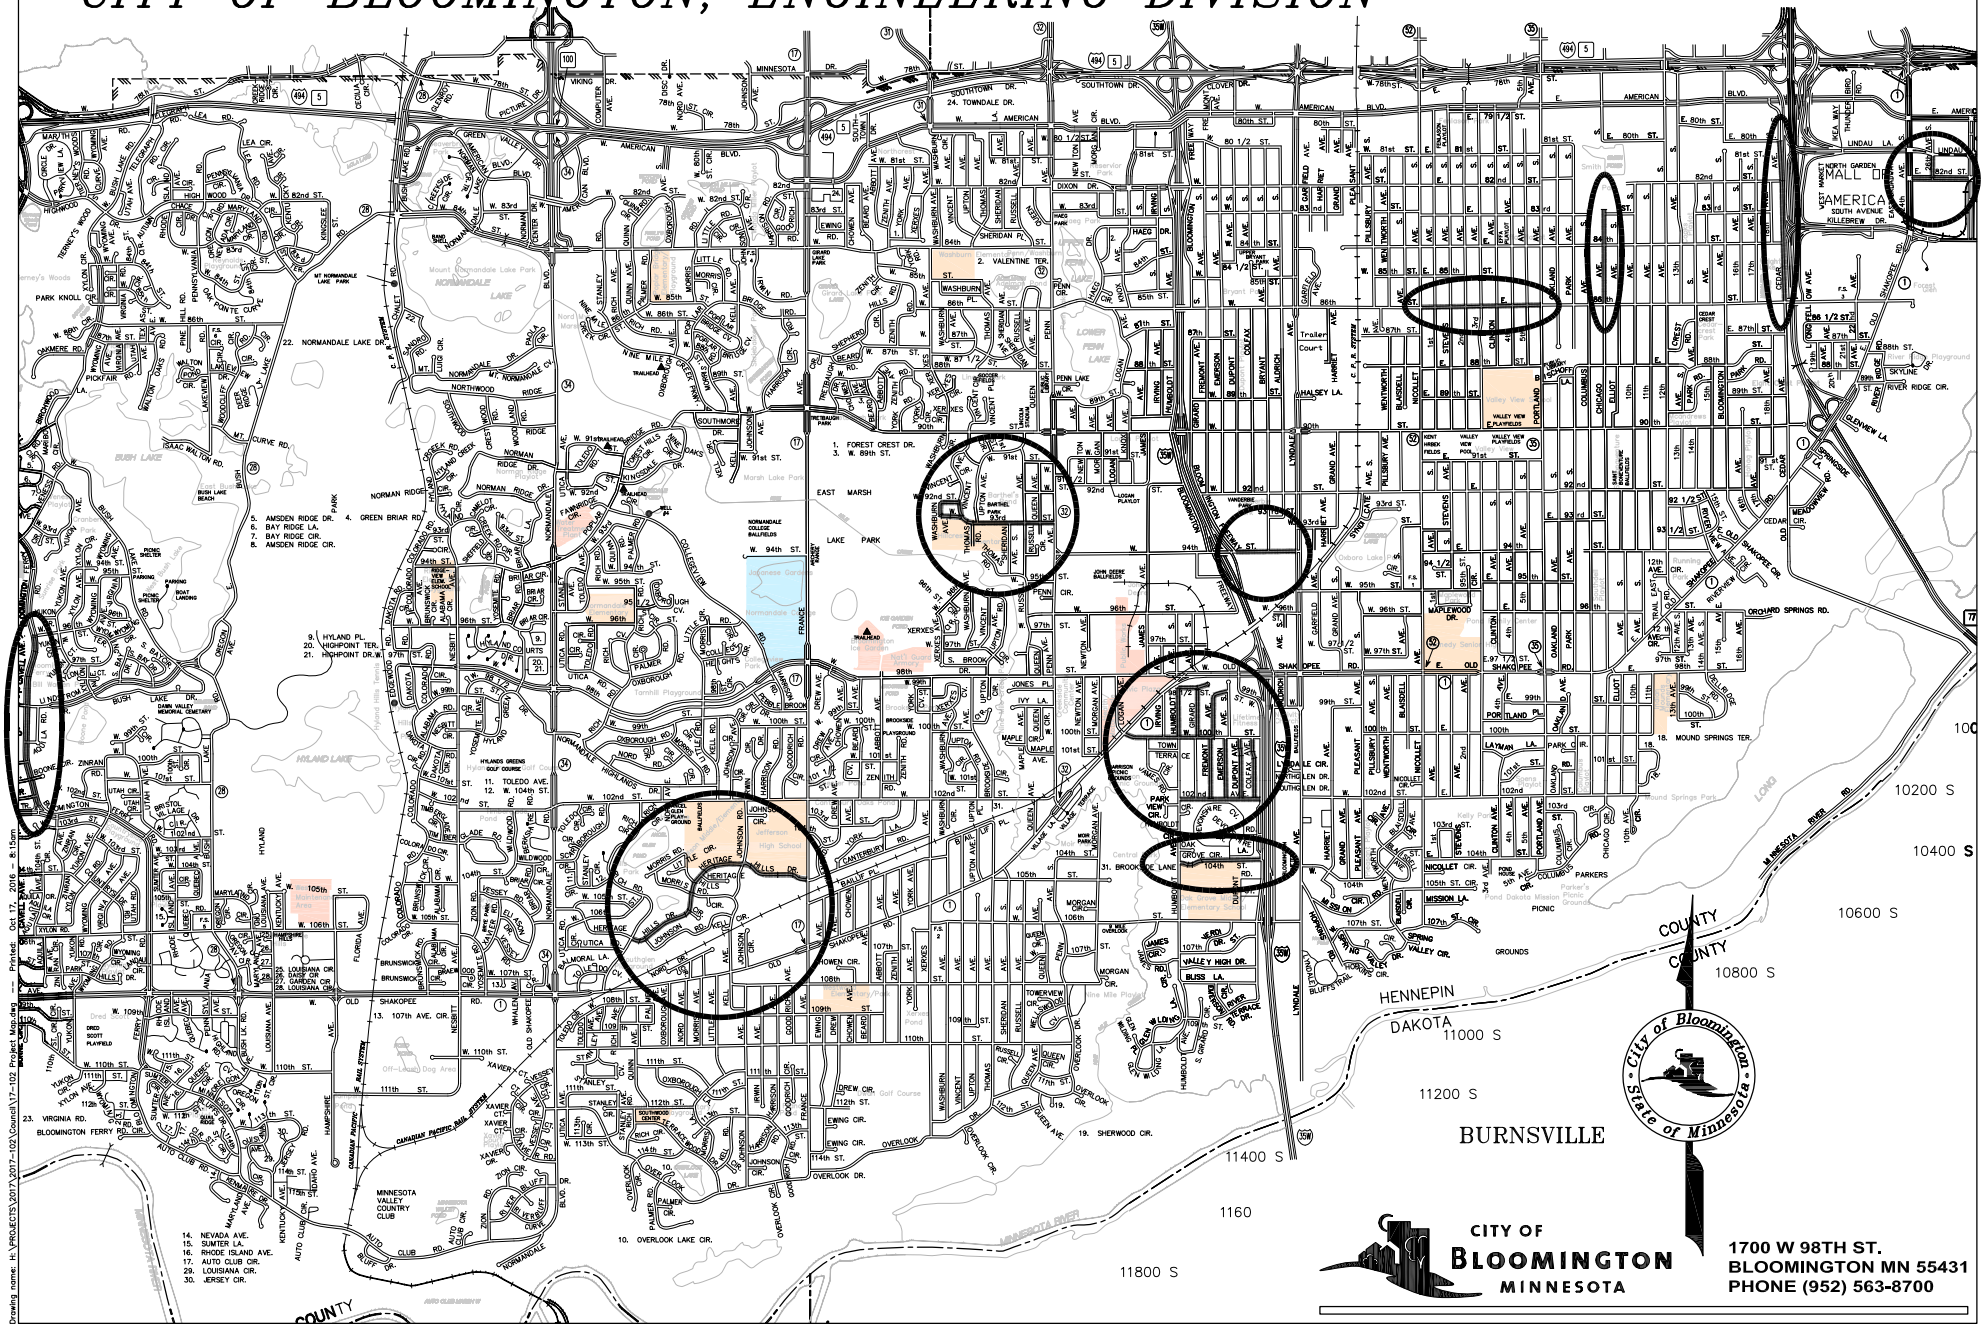

CITY OF BLOOMINGTON MINNESOTA

1700 W 98TH ST.
BLOOMINGTON MN 55431
PHONE (952) 563-8700

Drawing name: H:\PROJECTS\2017\2017-102\Council\17-102 Project Map.dwg — Printed: Oct 17, 2016 — 8:15am