2017–101 PMP STREET IMPROVEMENT PROJECT

CITY OF BLOOMINGTON, ENGINEERING DIVISION

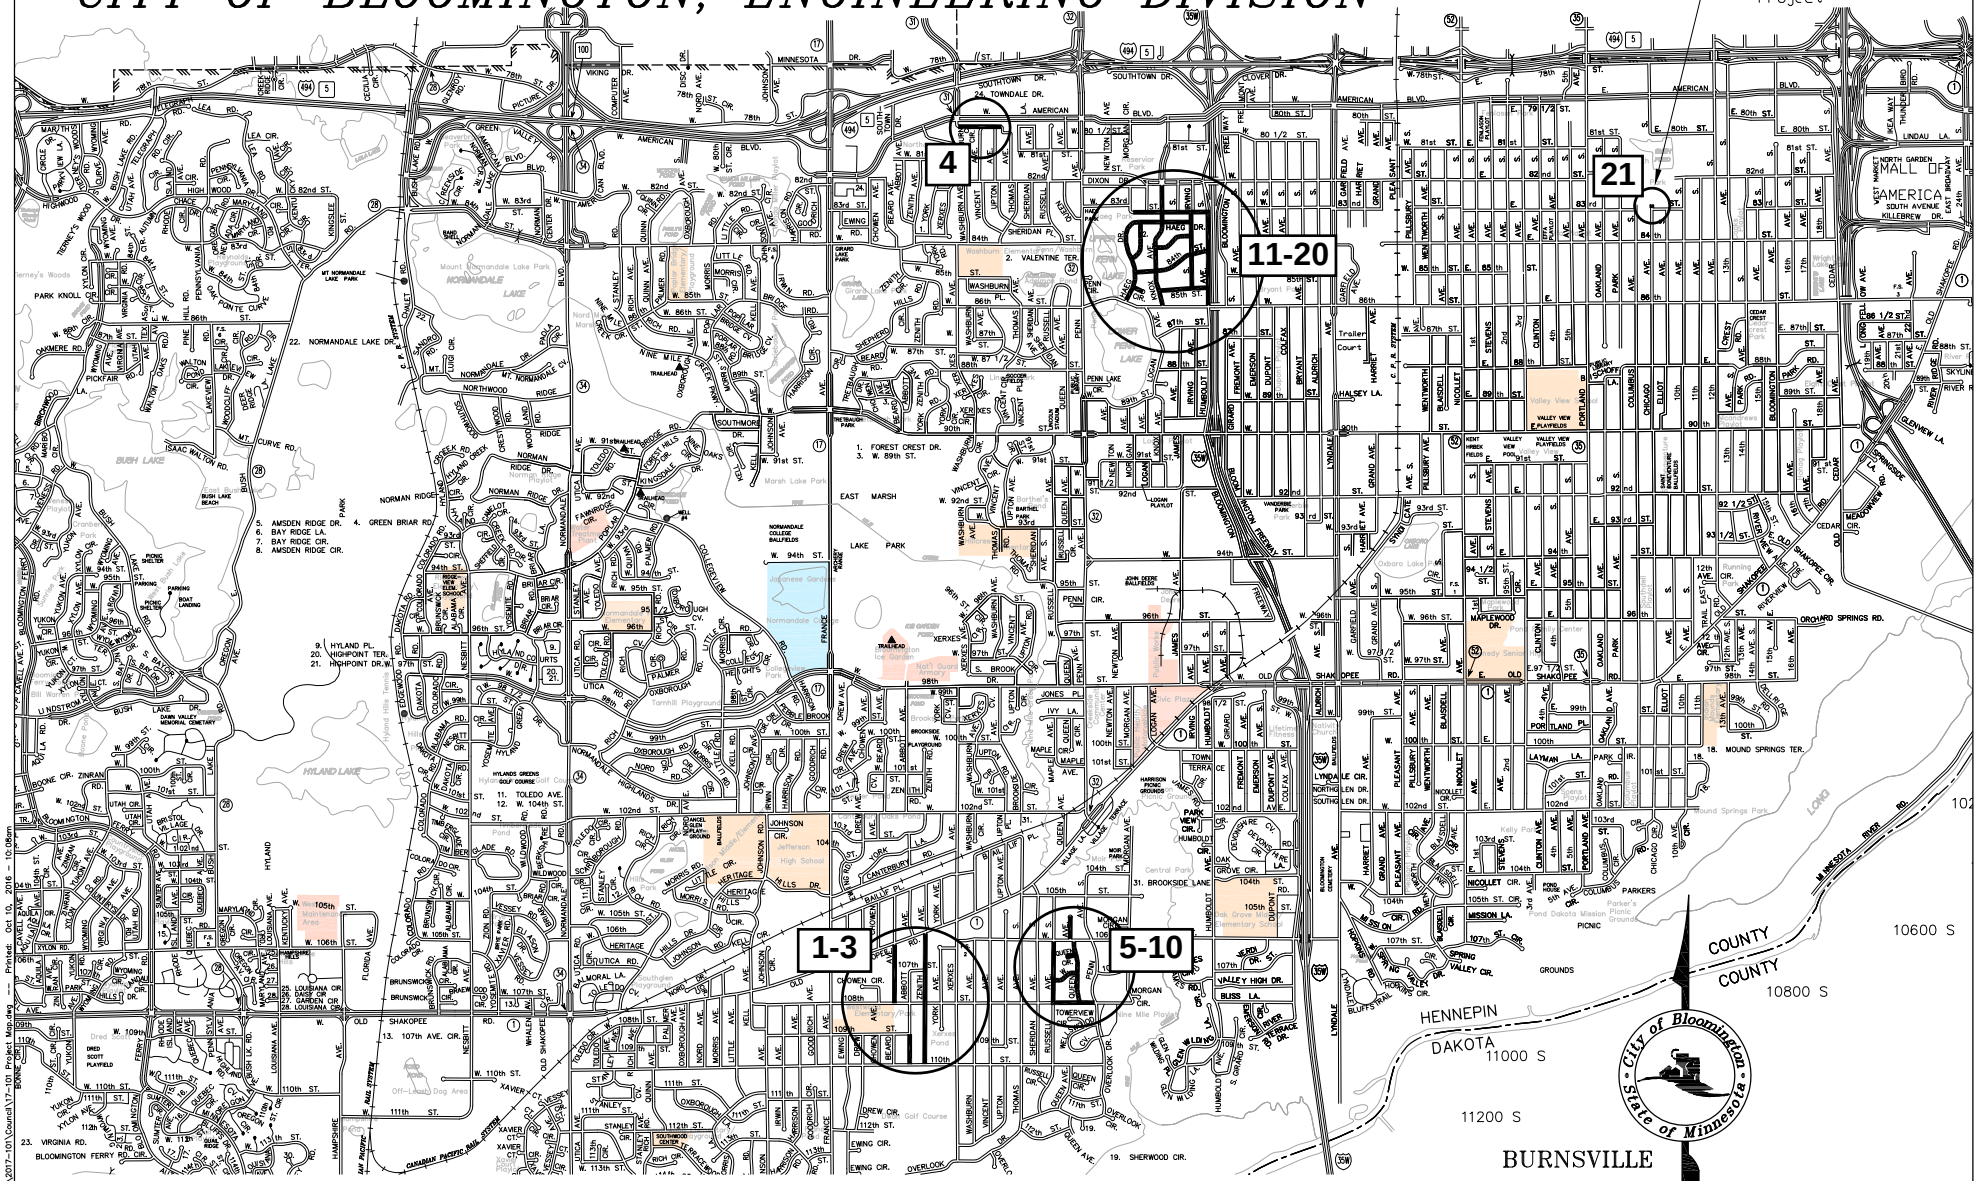

CITY OF BLOOMINGTON MINNESOTA

1700 W 98TH ST.
BLOOMINGTON MN 55431
PHONE (952) 563-8700

Drawing name: H:\PROJECTS\2017\2017-101\Council\17-101 Project Map.dwg — Printed: Oct 10, 2016 – 10:08am