2014–101 PMP STREET IMPROVEMENT PROJECT

CITY OF BLOOMINGTON, ENGINEERING DIVISION

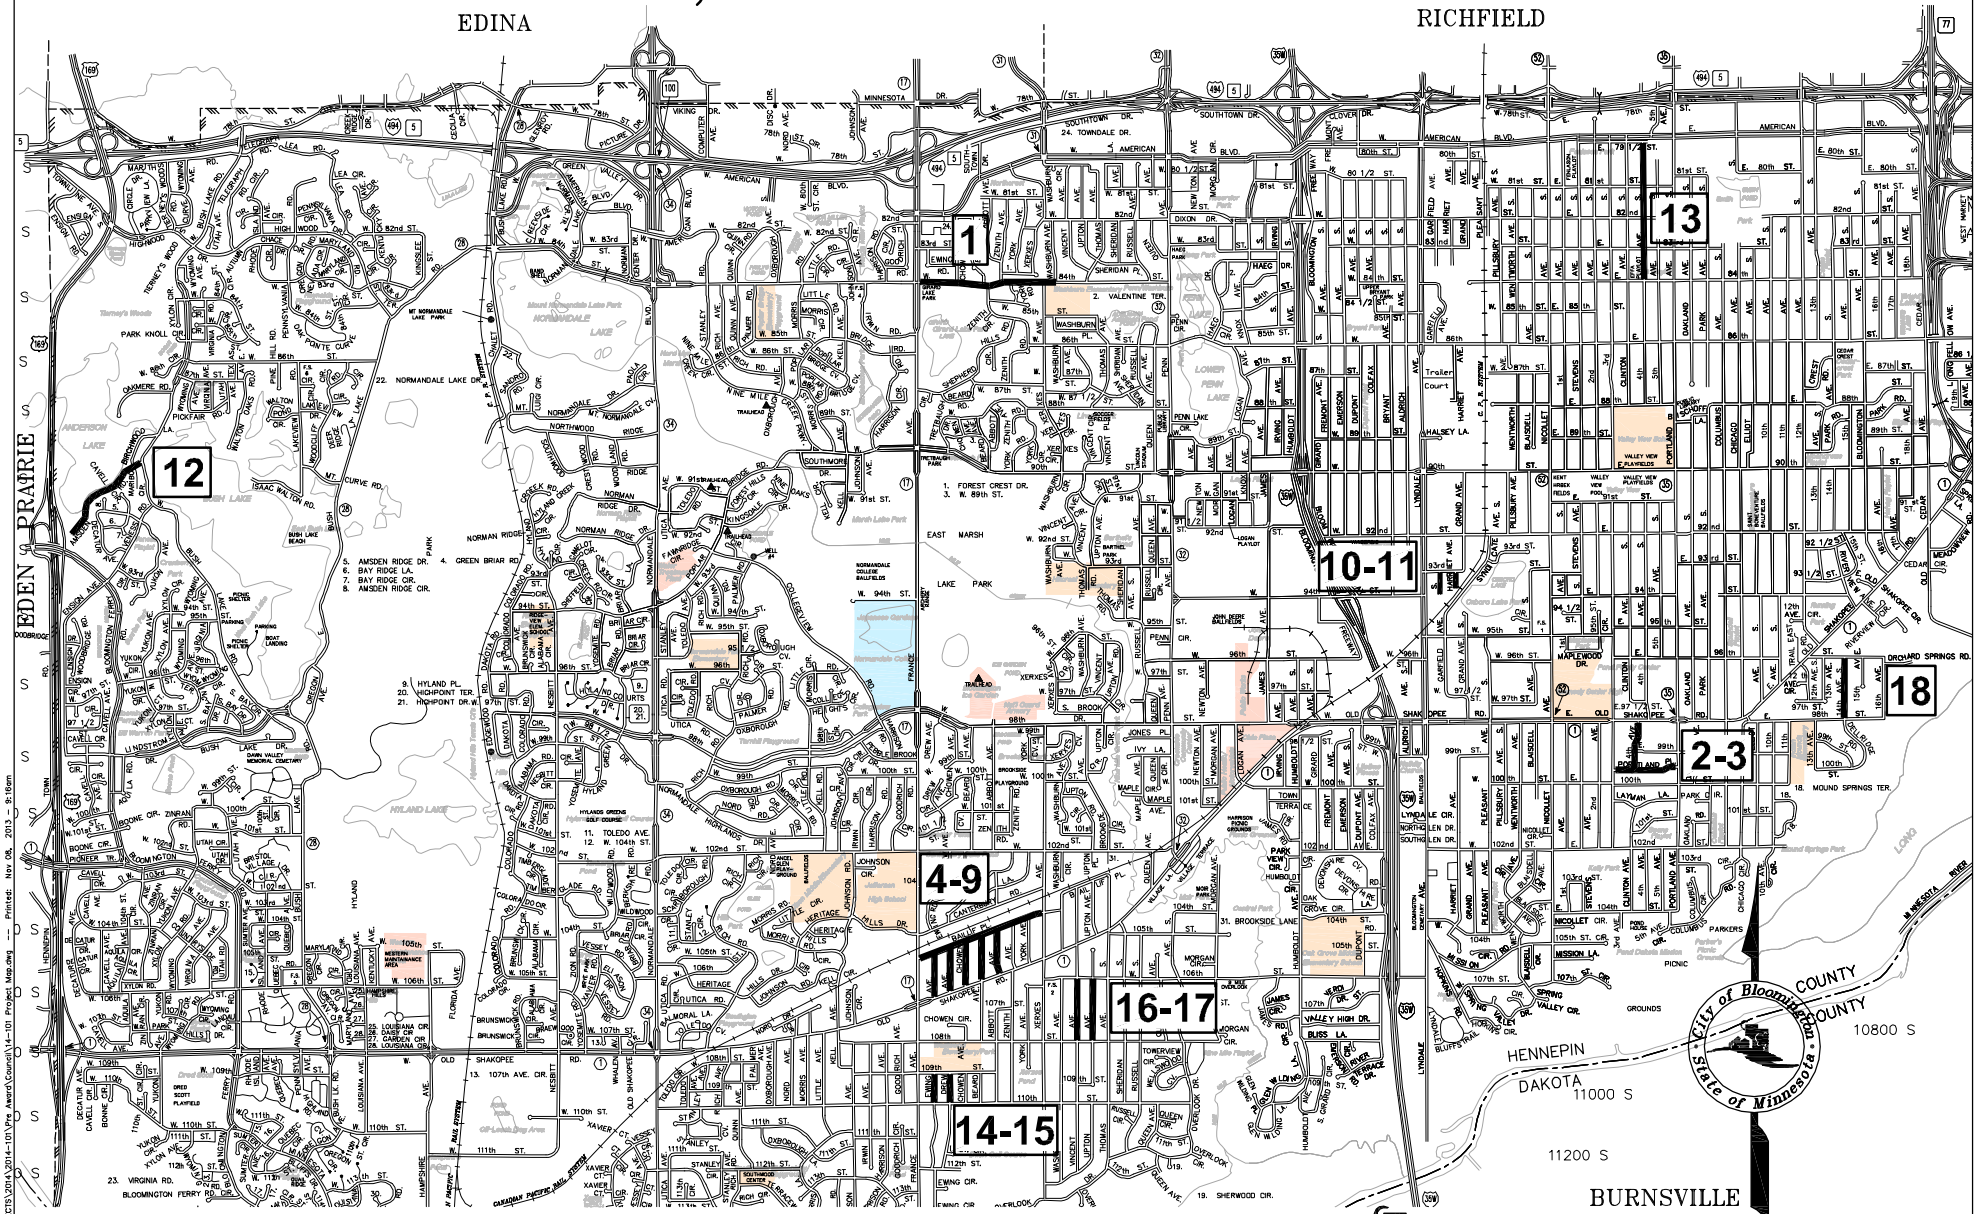

CITY OF BLOOMINGTON MINNESOTA

1700 W 98TH ST.
BLOOMINGTON MN 55431
PHONE (952) 563-8700

Drawing name: H:\PROJECTS\2014\2014-101\Pre Award\Council\14-101 Project Map.dwg — Printed: Nov 06, 2013 - 9:16am