Case 9566A-14

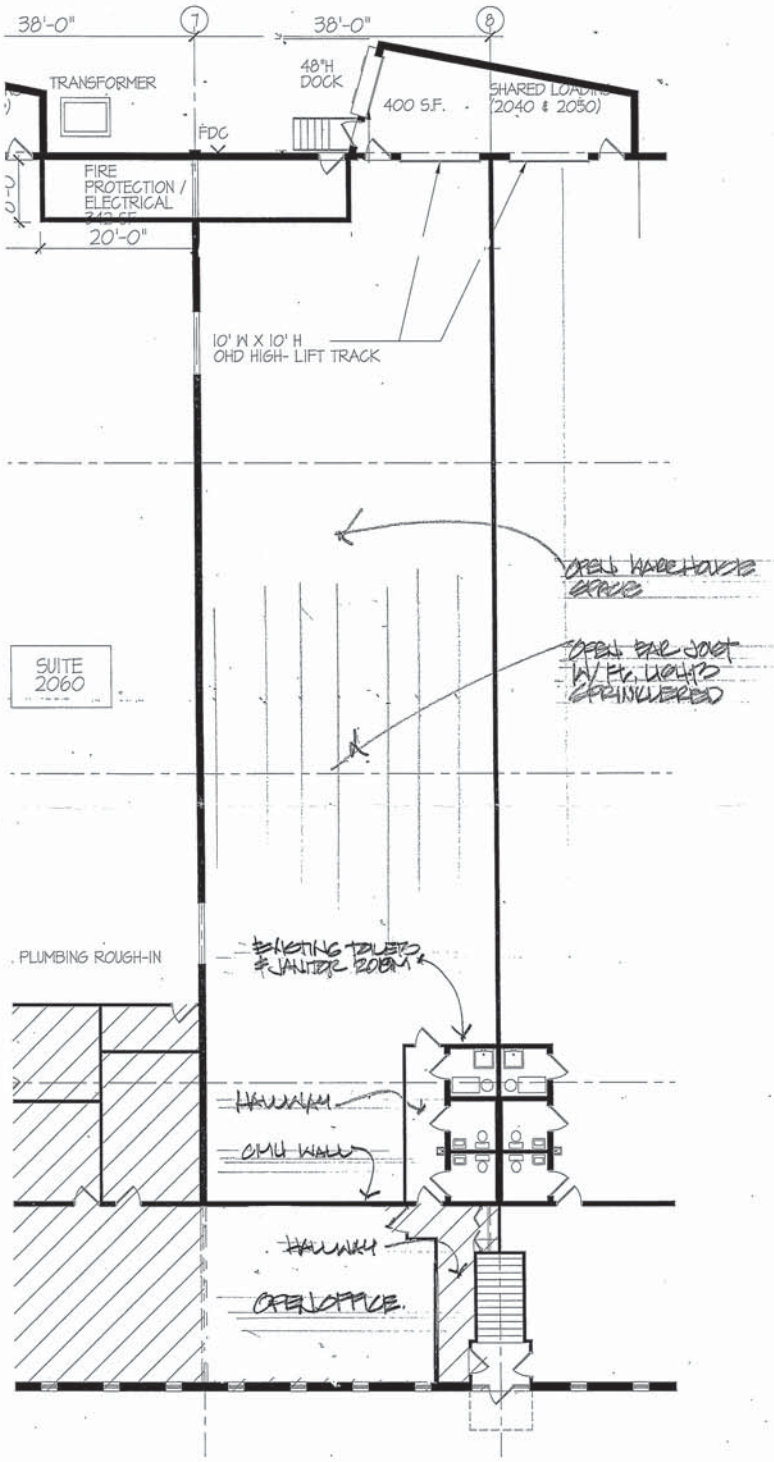

EXISTING CONDITIONS FLOOR PLAN
1/16"=1'-0"

6X6 LACROSSE TRAINING CENTER
CUP SUBMITTAL
10/15/14
NICK SPERIDES

SUITE 2050
WEST 98TH STREET
BLOOMINGTON, MN

4200 WEST OLD SHAKOPEE ROAD
SUITE 220
BLOOMINGTON, MINNESOTA 55437
PH: 952.996.9662
FX: 952.996.9663
WWW.SRARCHITECTSINC.COM

SRa

Case 9566A-14

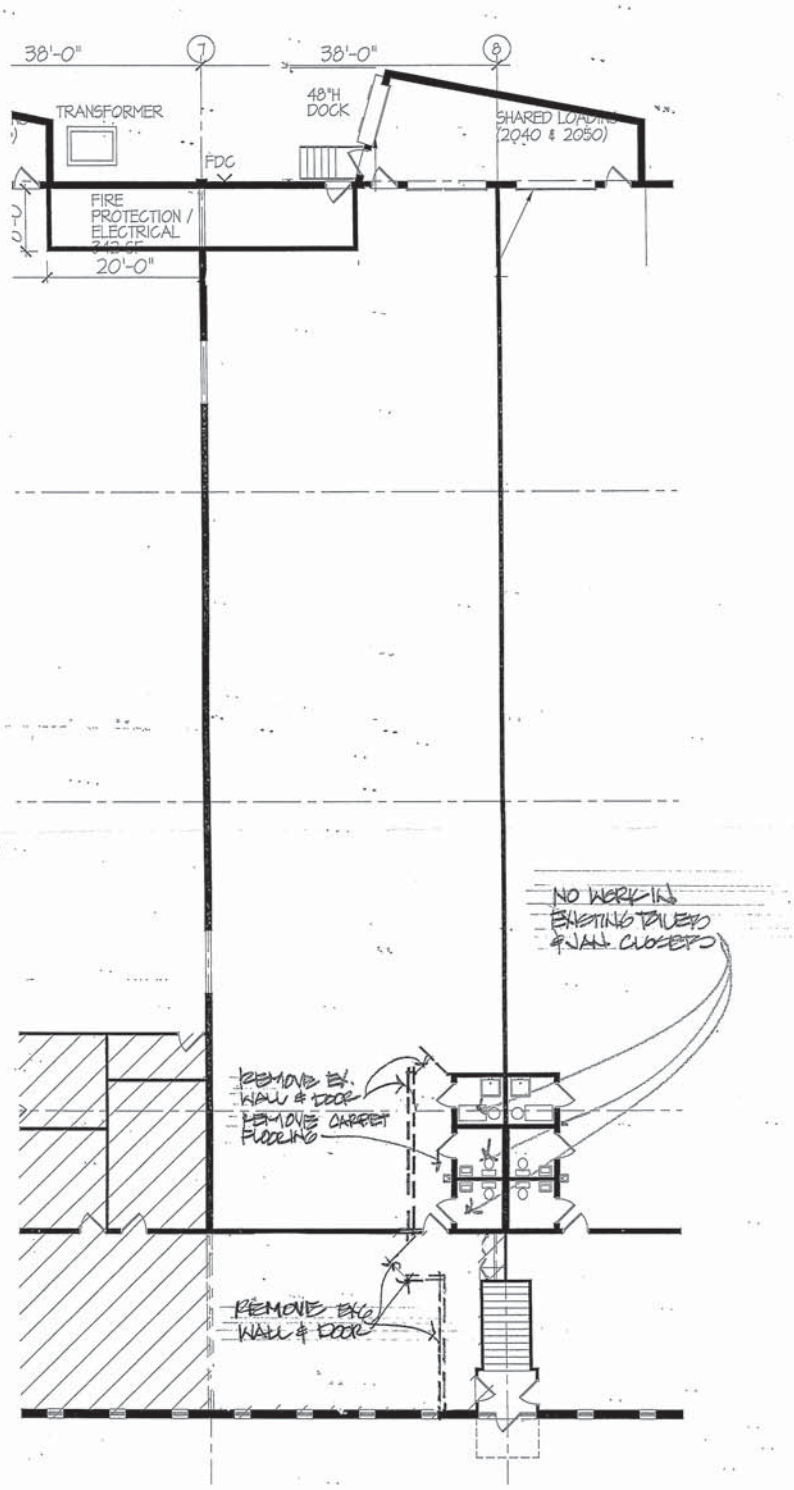

2

DEMOLITION FLOOR PLAN
1/16"=1'-0"

6x6 LACROSSE TRAINING CENTER

CUP SUBMITTAL
10/15/14

NICK GEROIDES

SUITE 2050

WEST 98TH STREET
BLOOMINGTON, MN

4200 WEST OLD SHAKOPEE ROAD
SUITE 220
BLOOMINGTON, MINNESOTA 55437
PH: 952.996.9662
FX: 952.996.9663
WWW.SRARCHITECTSINC.COM

SRa

Case 9566A-14

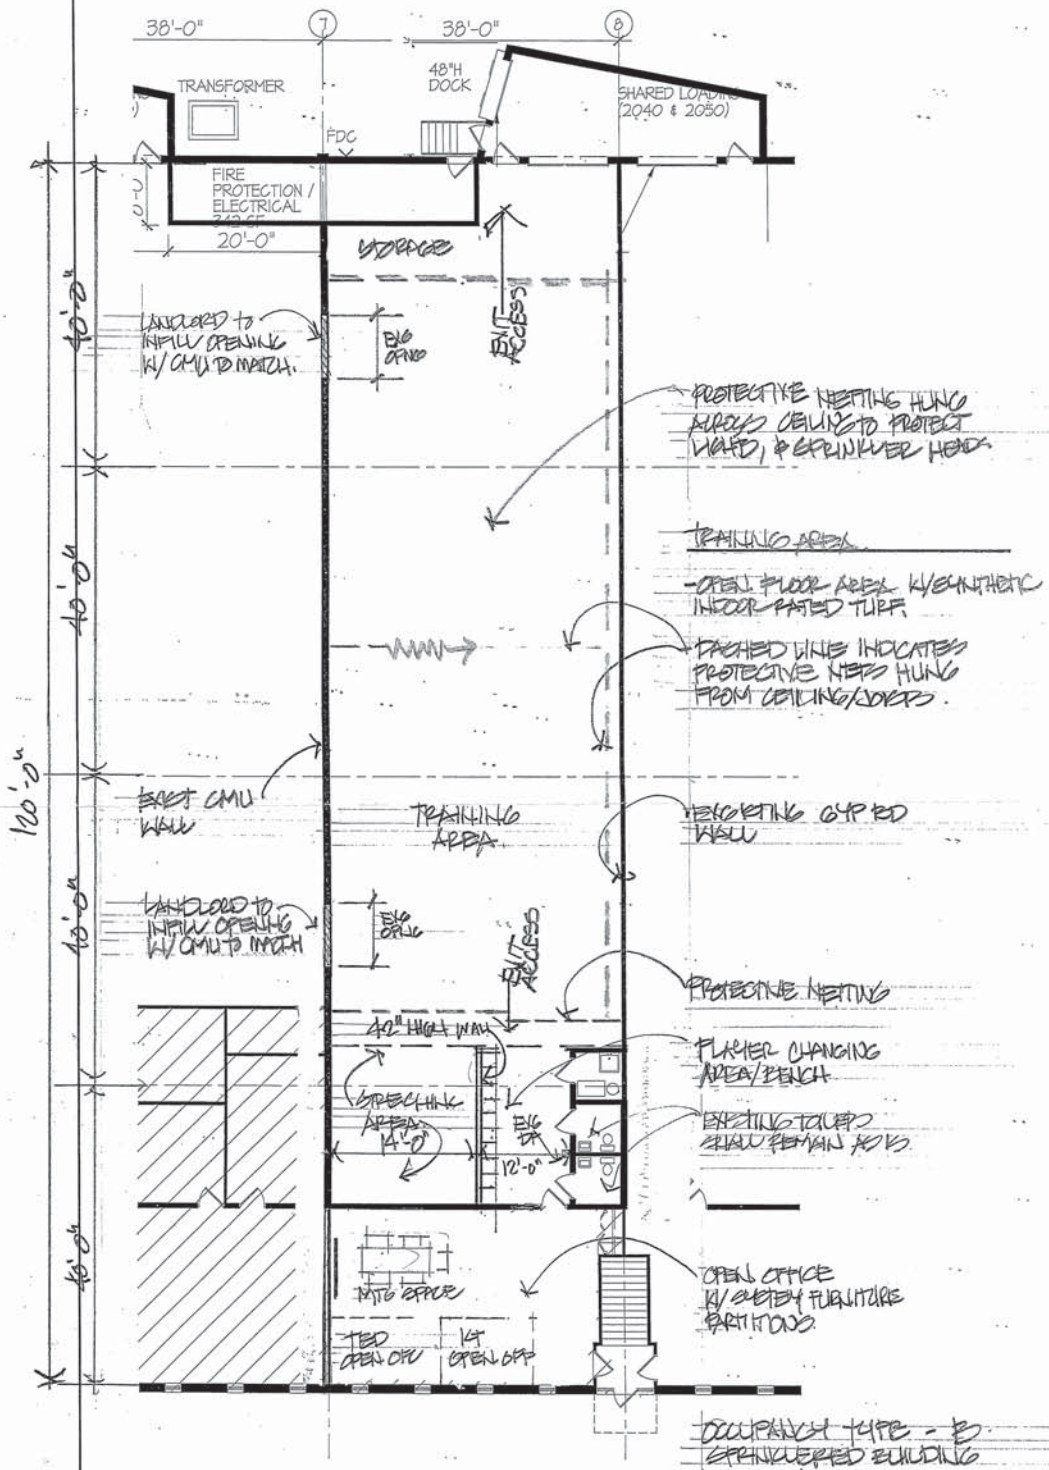

OCCUPANCY TYPE - B
SPRINKLERED BUILDING
MULTI TENANT EXG BLDG
CONST TYPE II-B

3

FLOOR PLAN.—
1/16"=1'-0"

877 SF OFFICE
5148 SF WHSE/TRAIN
6061 SF TOTAL

6x6 LACROSSE TRAINING CENTER

CUP SUBMITTAL 10/15/14.

NICK SPERIDES.

SUITE 2050
WEST 98TH STREET
BLOOMINGTON, MN

4200 WEST OLD SHAKOPEE ROAD
SUITE 220
BLOOMINGTON, MINNESOTA 55437
PH: 952.996.9662
FX: 952.996.9663
WWW.SRARCHITECTSINC.COM

SRa