2015–101 PMP STREET IMPROVEMENT PROJECT

CITY OF BLOOMINGTON, ENGINEERING DIVISION

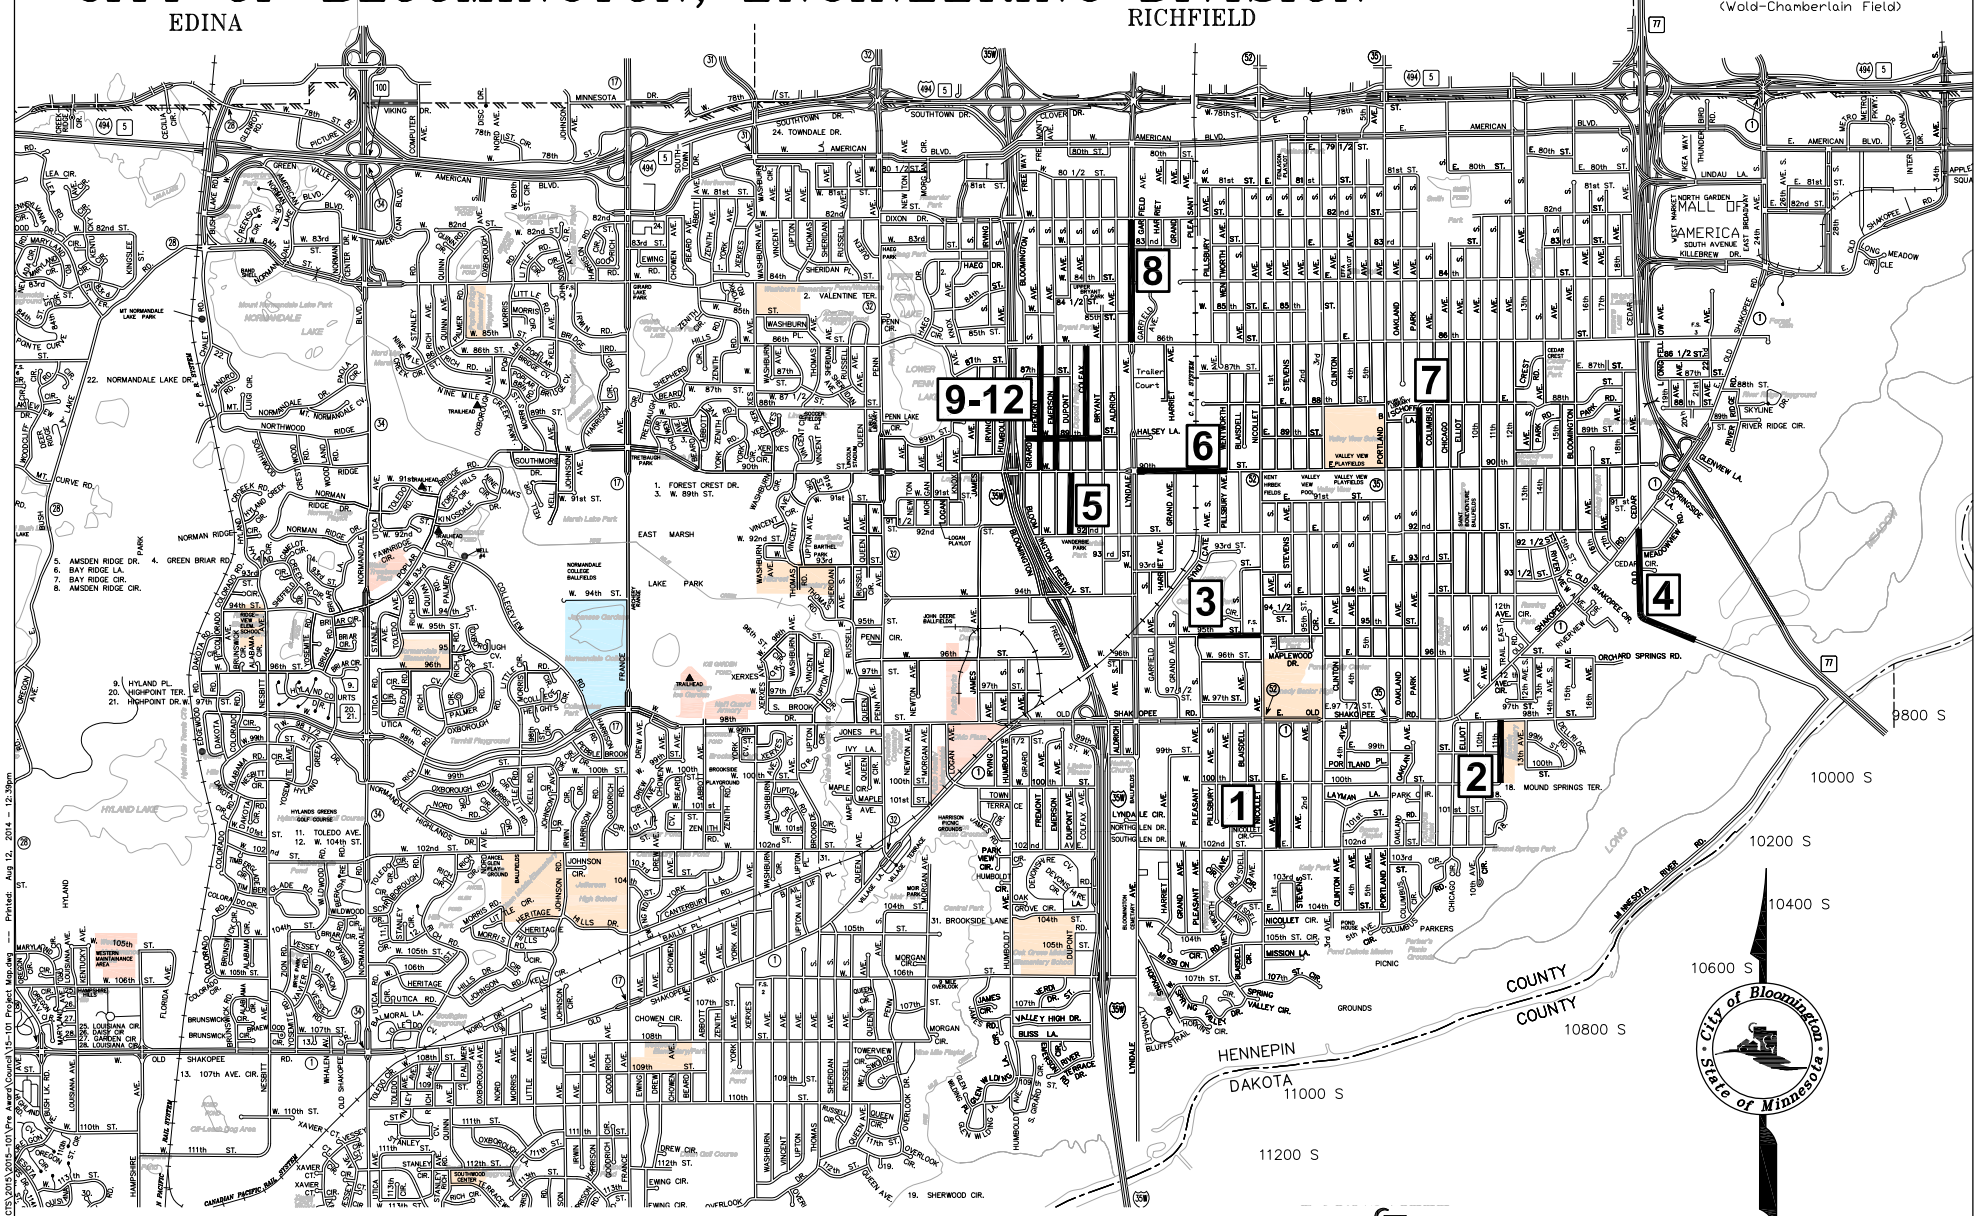

CITY OF BLOOMINGTON MINNESOTA

1700 W 98TH ST.
BLOOMINGTON MN 55431
PHONE (952) 563-8700

Drawing name: H:\PROJECTS\2015\2015-101\Pre Award\Council\15-101 Project Map.dwg — Printed: Aug 12, 2014 - 12:39pm