Case 10000E-15

1 / A1

SITE PLAN

1"=80'-0"

RECEIVED
JUL 17 2015
City of Bloomington
Inspection Division

SHEET: 1

PROJECT #: 151155
DATE: 07-14-15

SHAREPOINT CREDIT UNION
INTERIOR REMODEL
BLOOMINGTON, MINNESOTA

9300 Hennepin Town Road
Minneapolis, MN. 55347
Tel: 952.278.8880
Fax: 952.278.8822

HTG architects
www.htg-architects.com

Case 10000E-15

2
A1

EXISTING MAIN LEVEL PLAN

1/16"=1'-0"

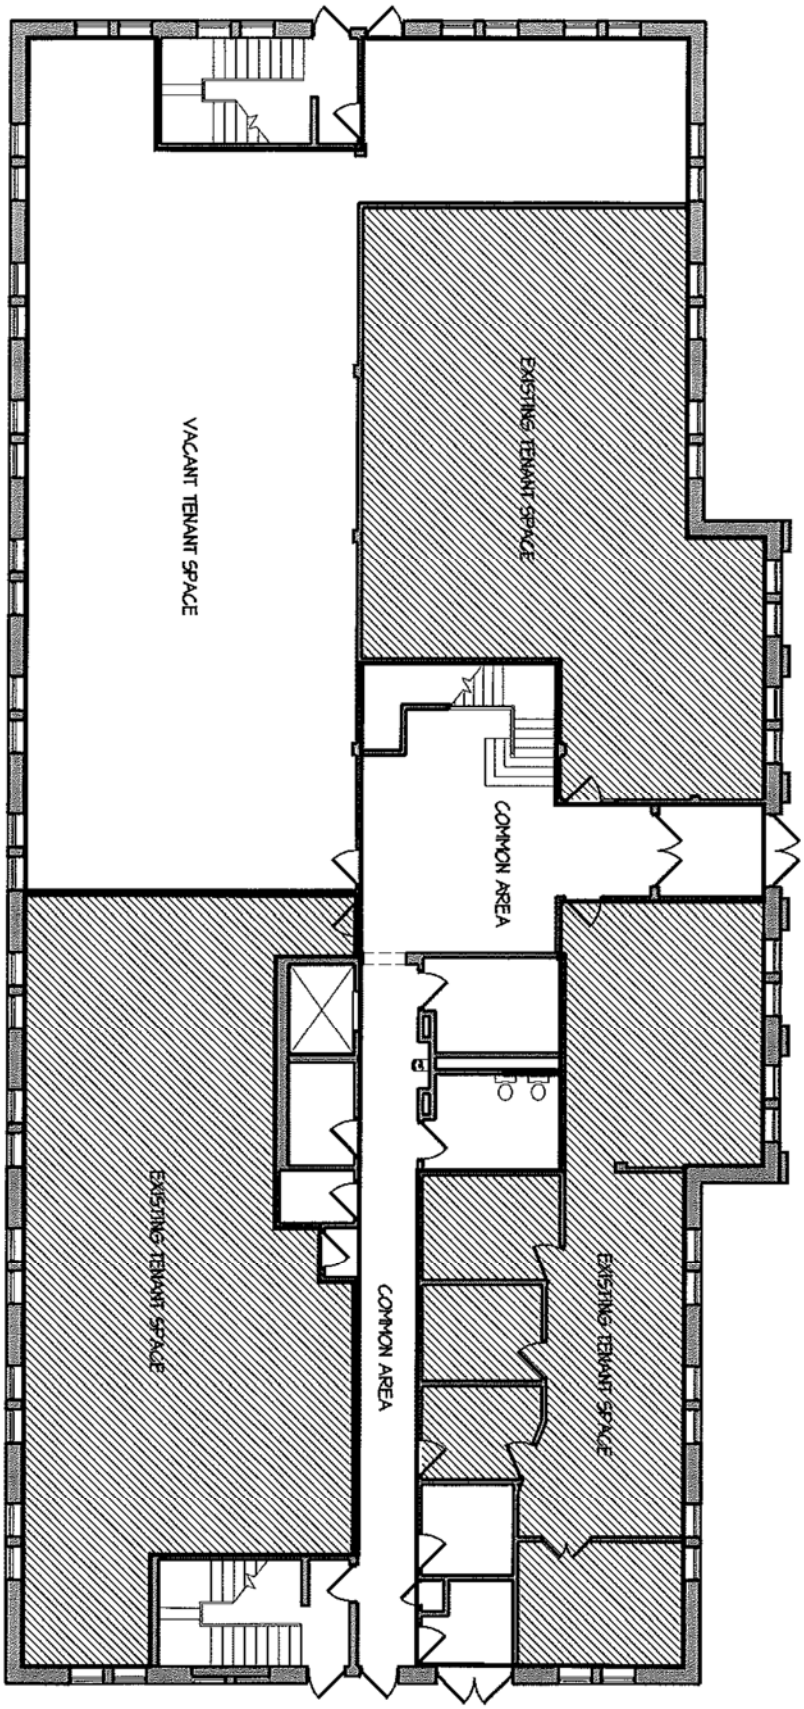

SHEET:
2

PROJECT #: 151155
DATE: 07-14-15

SHAREPOINT CREDIT UNION
INTERIOR REMODEL
BLOOMINGTON, MINNESOTA

9300 Hennepin Town Road
Minneapolis, MN. 55347
Tel: 952.278.8880
Fax: 952.278.8822

HTG architects
www.htg-architects.com

Case 10000E-15

3
A1

EXISTING UPPER LEVEL PLAN

1/16" = 1'-0"

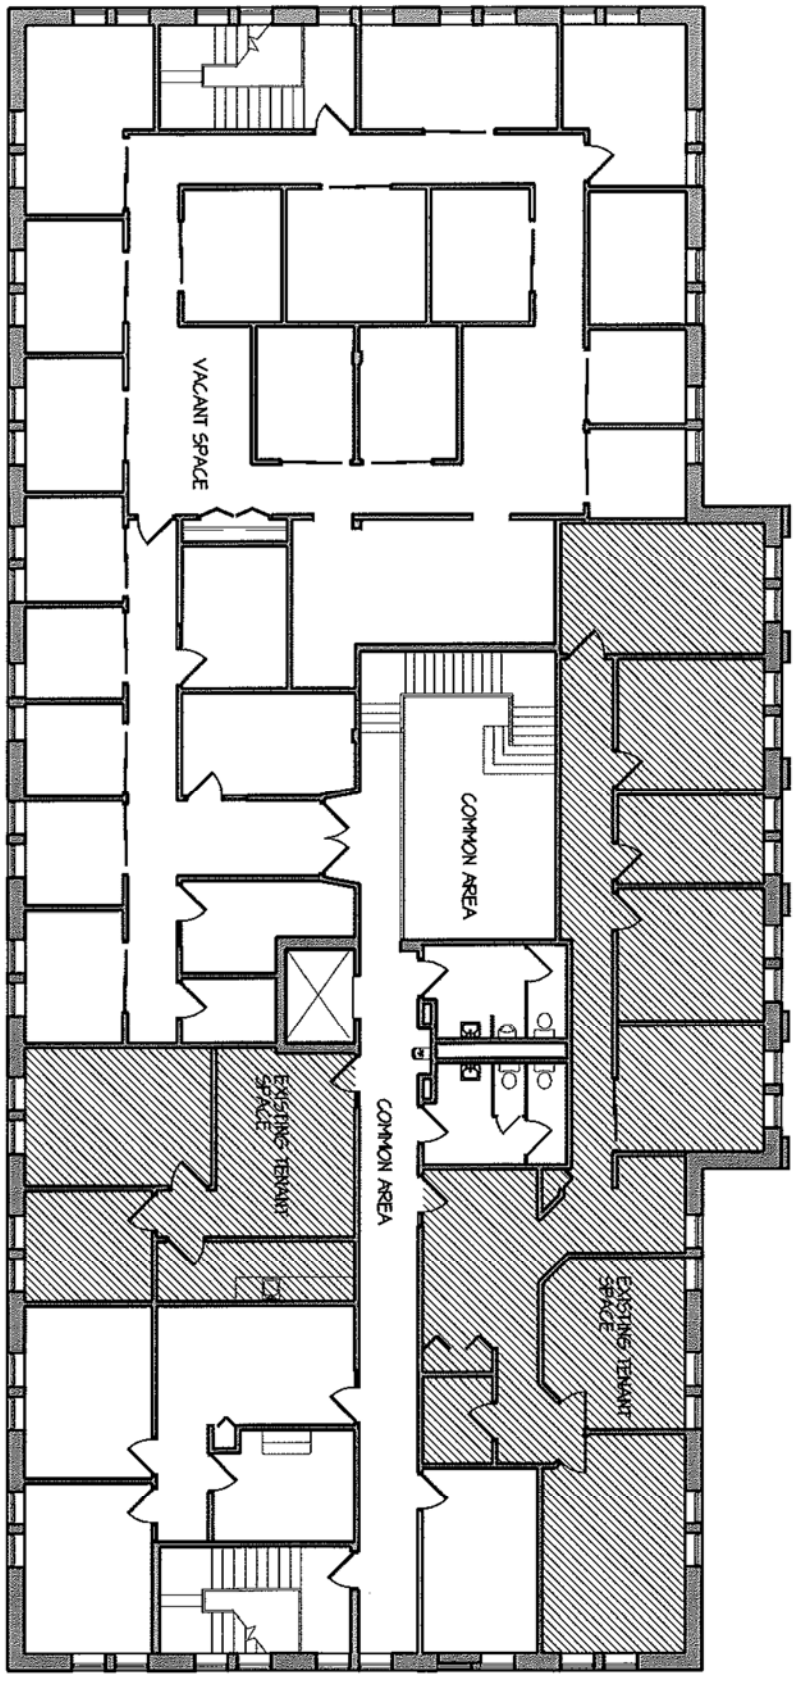

SHEET:
3

PROJECT #: 151155
DATE: 07-14-15

SHAREPOINT CREDIT UNION
INTERIOR REMODEL
BLOOMINGTON, MINNESOTA

9300 Hennepin Town Road
Minneapolis, MN. 55347
Tel: 952.278.8880
Fax: 952.278.8822

HTG architects
www.htg-architects.com

Case 10000E-15

4
A1

MAIN LEVEL PLAN

1/16"=1'-0"

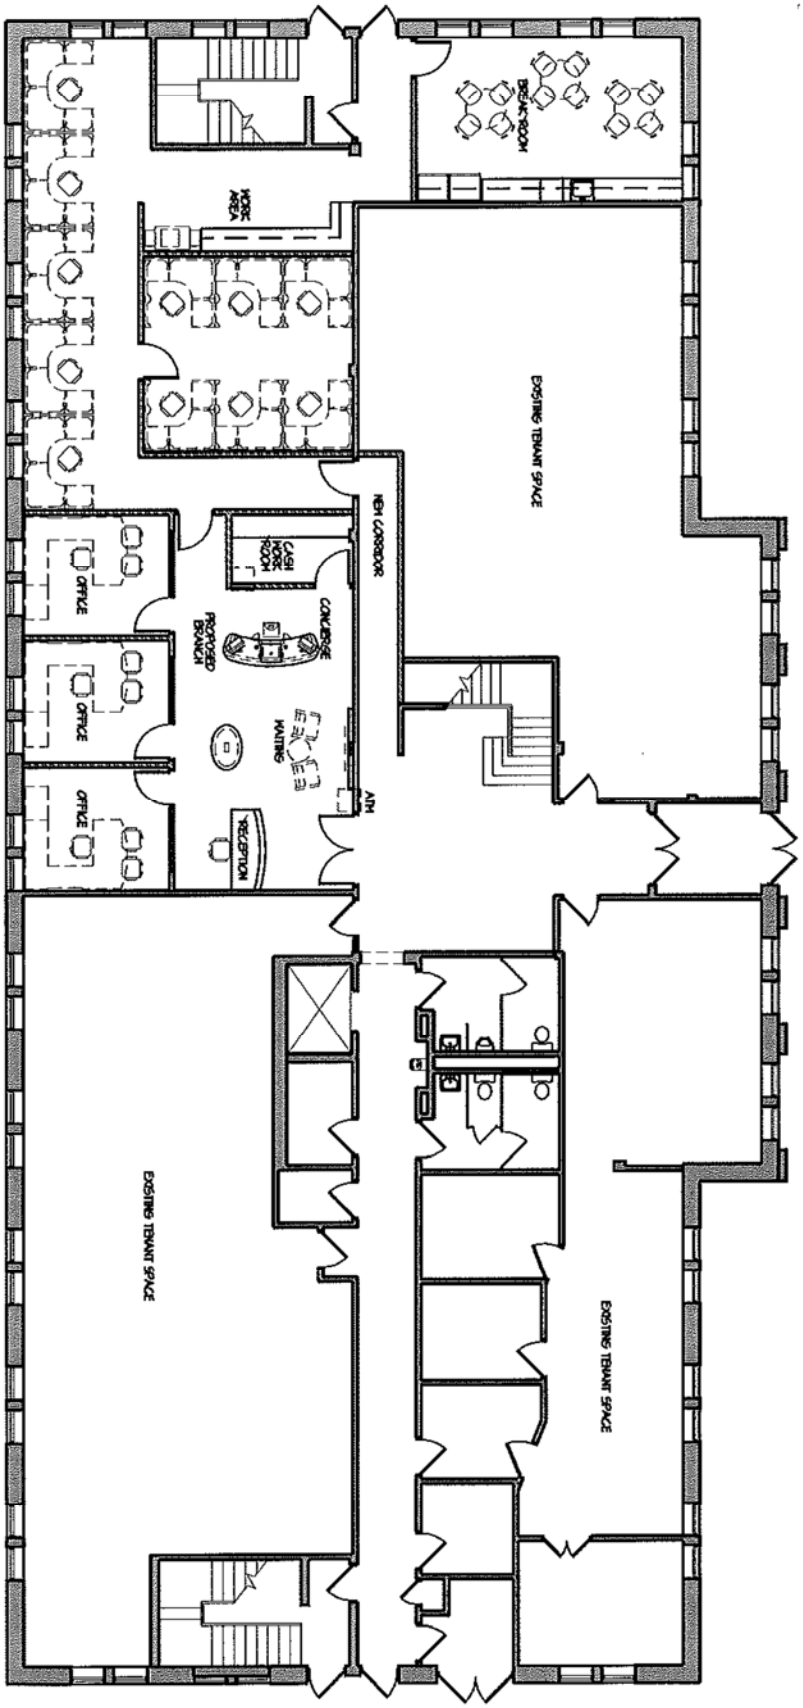

SHEET:
4

PROJECT #: 151155
DATE: 07-14-15

SHAREPOINT CREDIT UNION
INTERIOR REMODEL
BLOOMINGTON, MINNESOTA

9300 Hennepin Town Road
Minneapolis, MN. 55347
Tel: 952.278.8880
Fax: 952.278.8822

HTG architects
www.htg-architects.com

Case 10000E-15

5
A1

UPPER LEVEL PLAN

1/16"=1'-0"

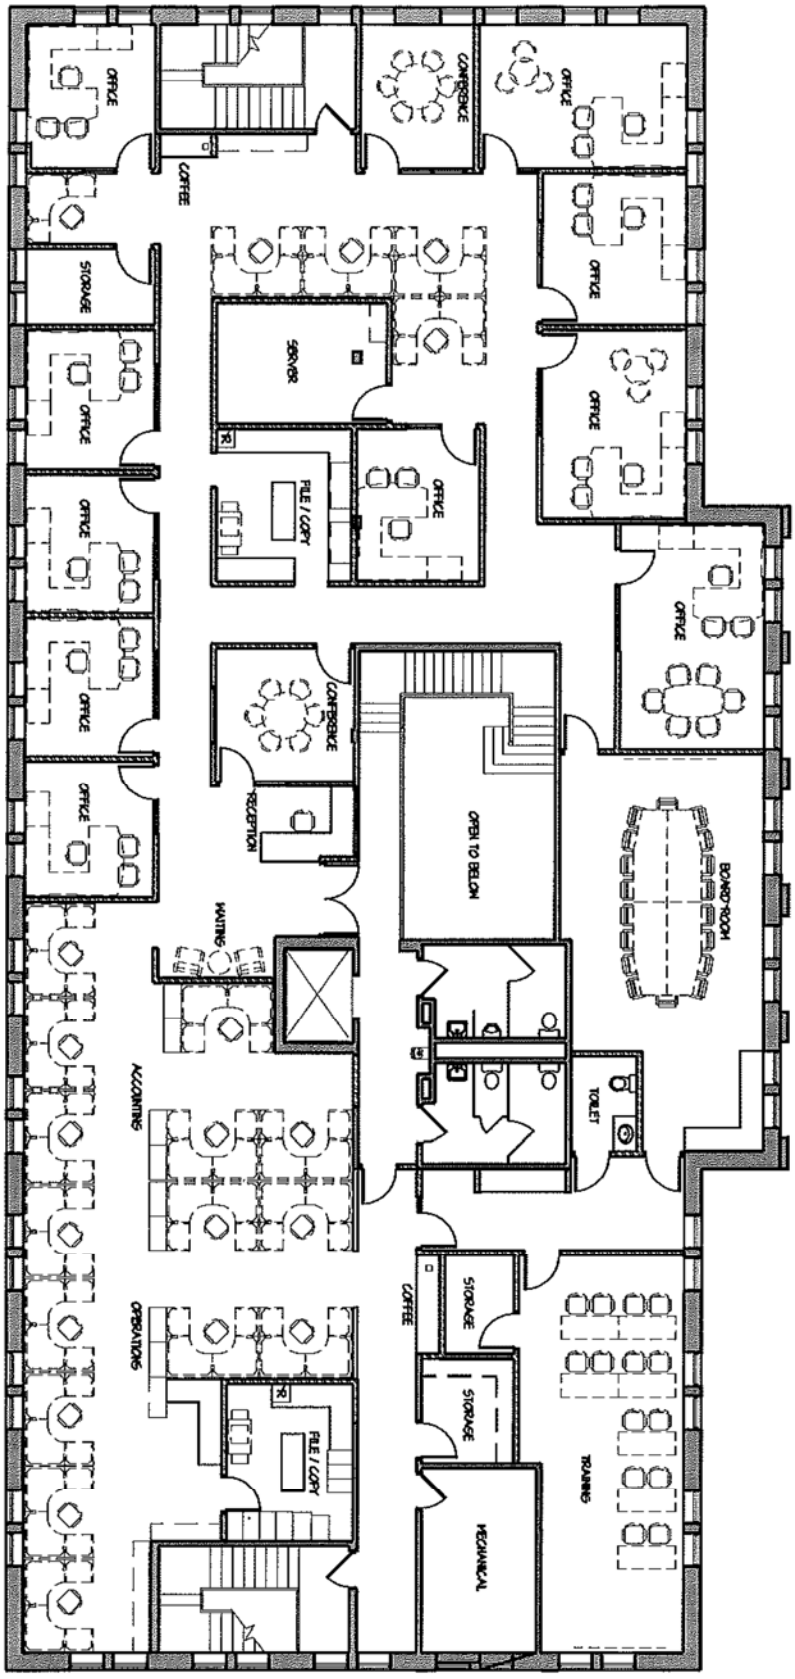

SHEET: 5

PROJECT #: 151155
DATE: 07-14-15

SHAREPOINT CREDIT UNION
INTERIOR REMODEL
BLOOMINGTON, MINNESOTA

9300 Hennepin Town Road
Minneapolis, MN. 55347
Tel: 952.278.8880
Fax: 952.278.8822

HTG architects
www.htg-architects.com

Case 10000E-15

SHAREPOINT CREDIT UNION
SPACE PLANNING NOTES

COLORED DEPARTMENT KEY:

= ACCOUNTING

= BUSINESS DEVELOPMENT

= BOARD ROOM

= BRANCH

= CALL/ RESOURCE CENTER

= EXECUTIVE DEPARTMENT

= HUMAN RESOURCES

= IT DEPARTMENT

= LENDING/ COLLECTIONS/ COMPLIANCE

= MARKETING DEPARTMENT

= OPERATIONS DEPARTMENT

= TRAINING

Case 10000E-15

6
A1

MAIN LEVEL DEPARTMENT PLAN

1/16"=1'-0"

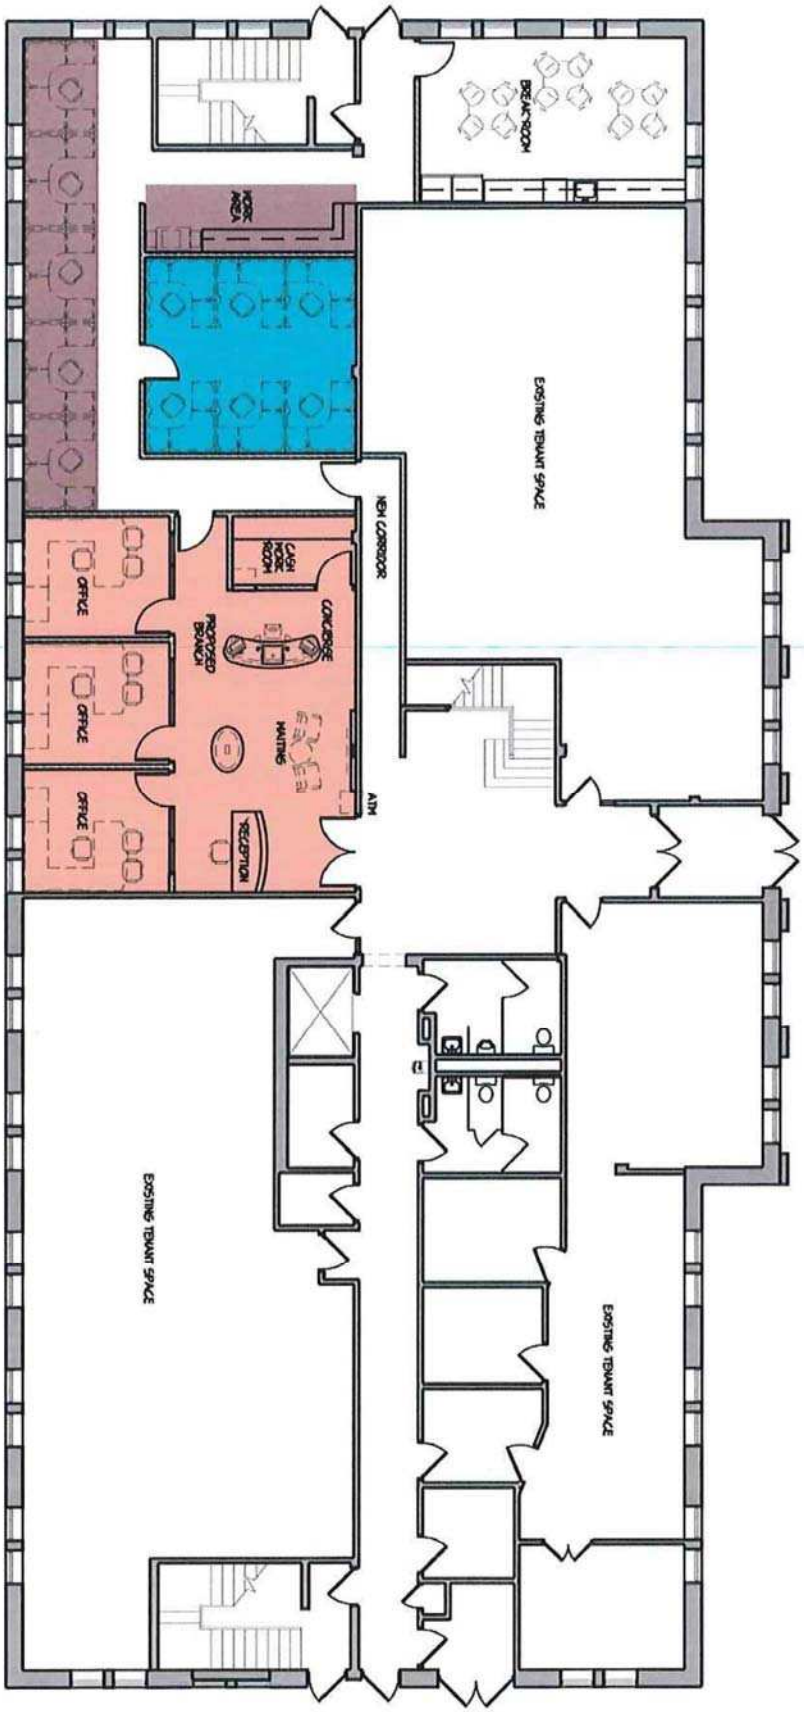

SHEET: 6

PROJECT #: 151155
DATE: 07-14-15

SHAREPOINT CREDIT UNION
INTERIOR REMODEL
BLOOMINGTON, MINNESOTA

9300 Hennepin Town Road
Minneapolis, MN. 55347
Tel: 952.278.8880
Fax: 952.278.8822

HTG architects
www.htgarchitects.com

Case 10000E-15

7
A1

UPPER LEVEL DEPARTMENT PLAN

1/16"=1'-0"

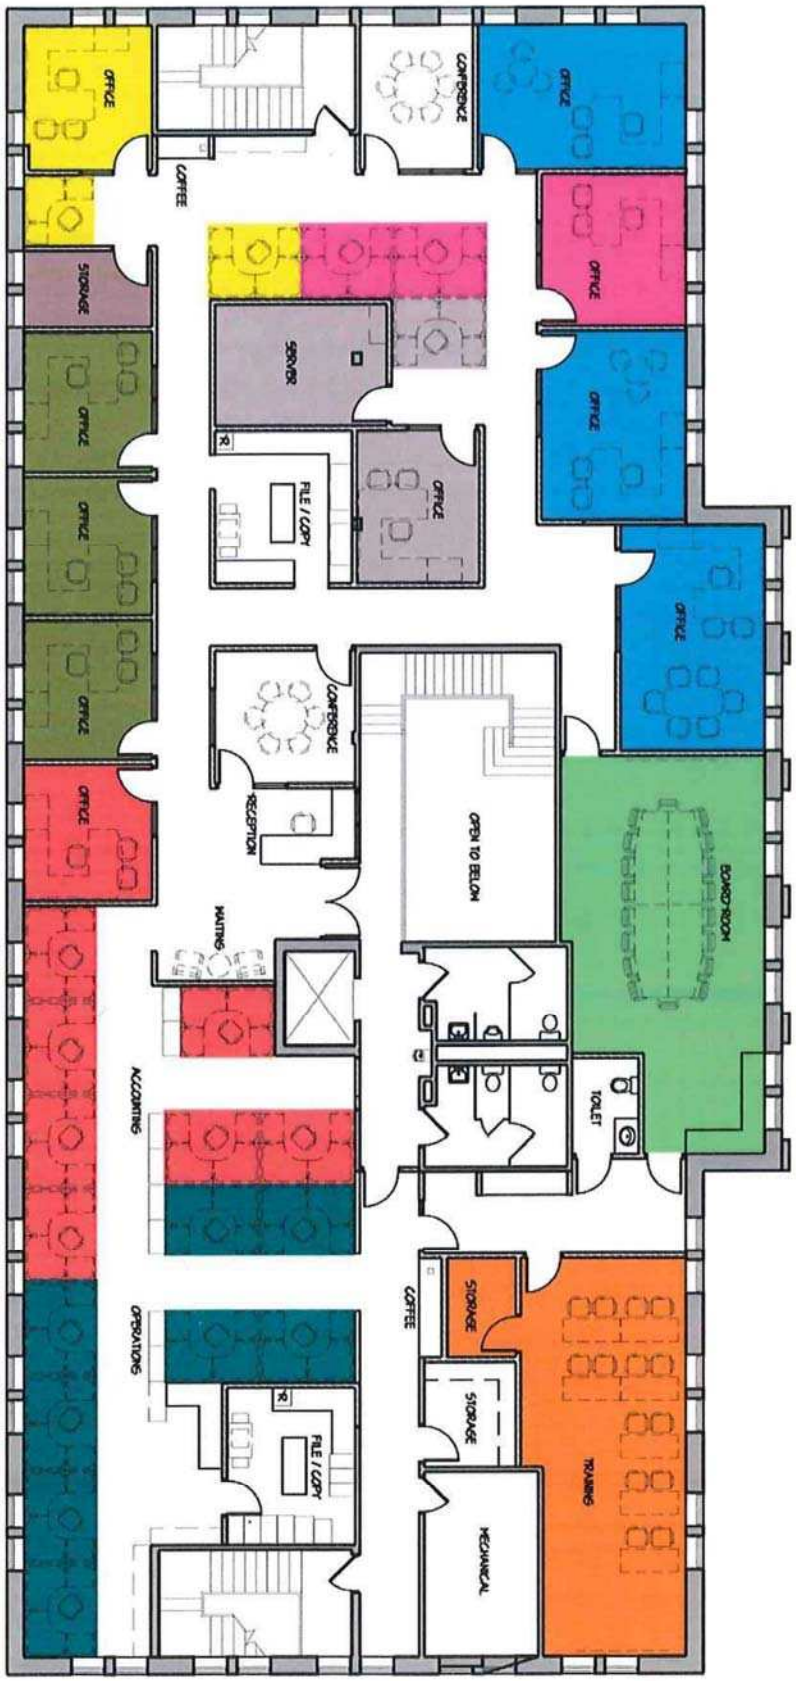

SHEET: 7

PROJECT #: 151155
DATE: 07-14-15

SHAREPOINT CREDIT UNION
INTERIOR REMODEL
BLOOMINGTON, MINNESOTA

9300 Hennepin Town Road
Minneapolis, MN. 55347
Tel: 952.278.8880
Fax: 952.278.8822

HTG architects
www.htgarchitects.com