K:\TWC_LDEV\ESG\NORMAN POINTE\TO OTHERS\Sunde\2016-05-04 Encroachment Exhibit\2016-05-04 Encroachment Exhibit.dwg May

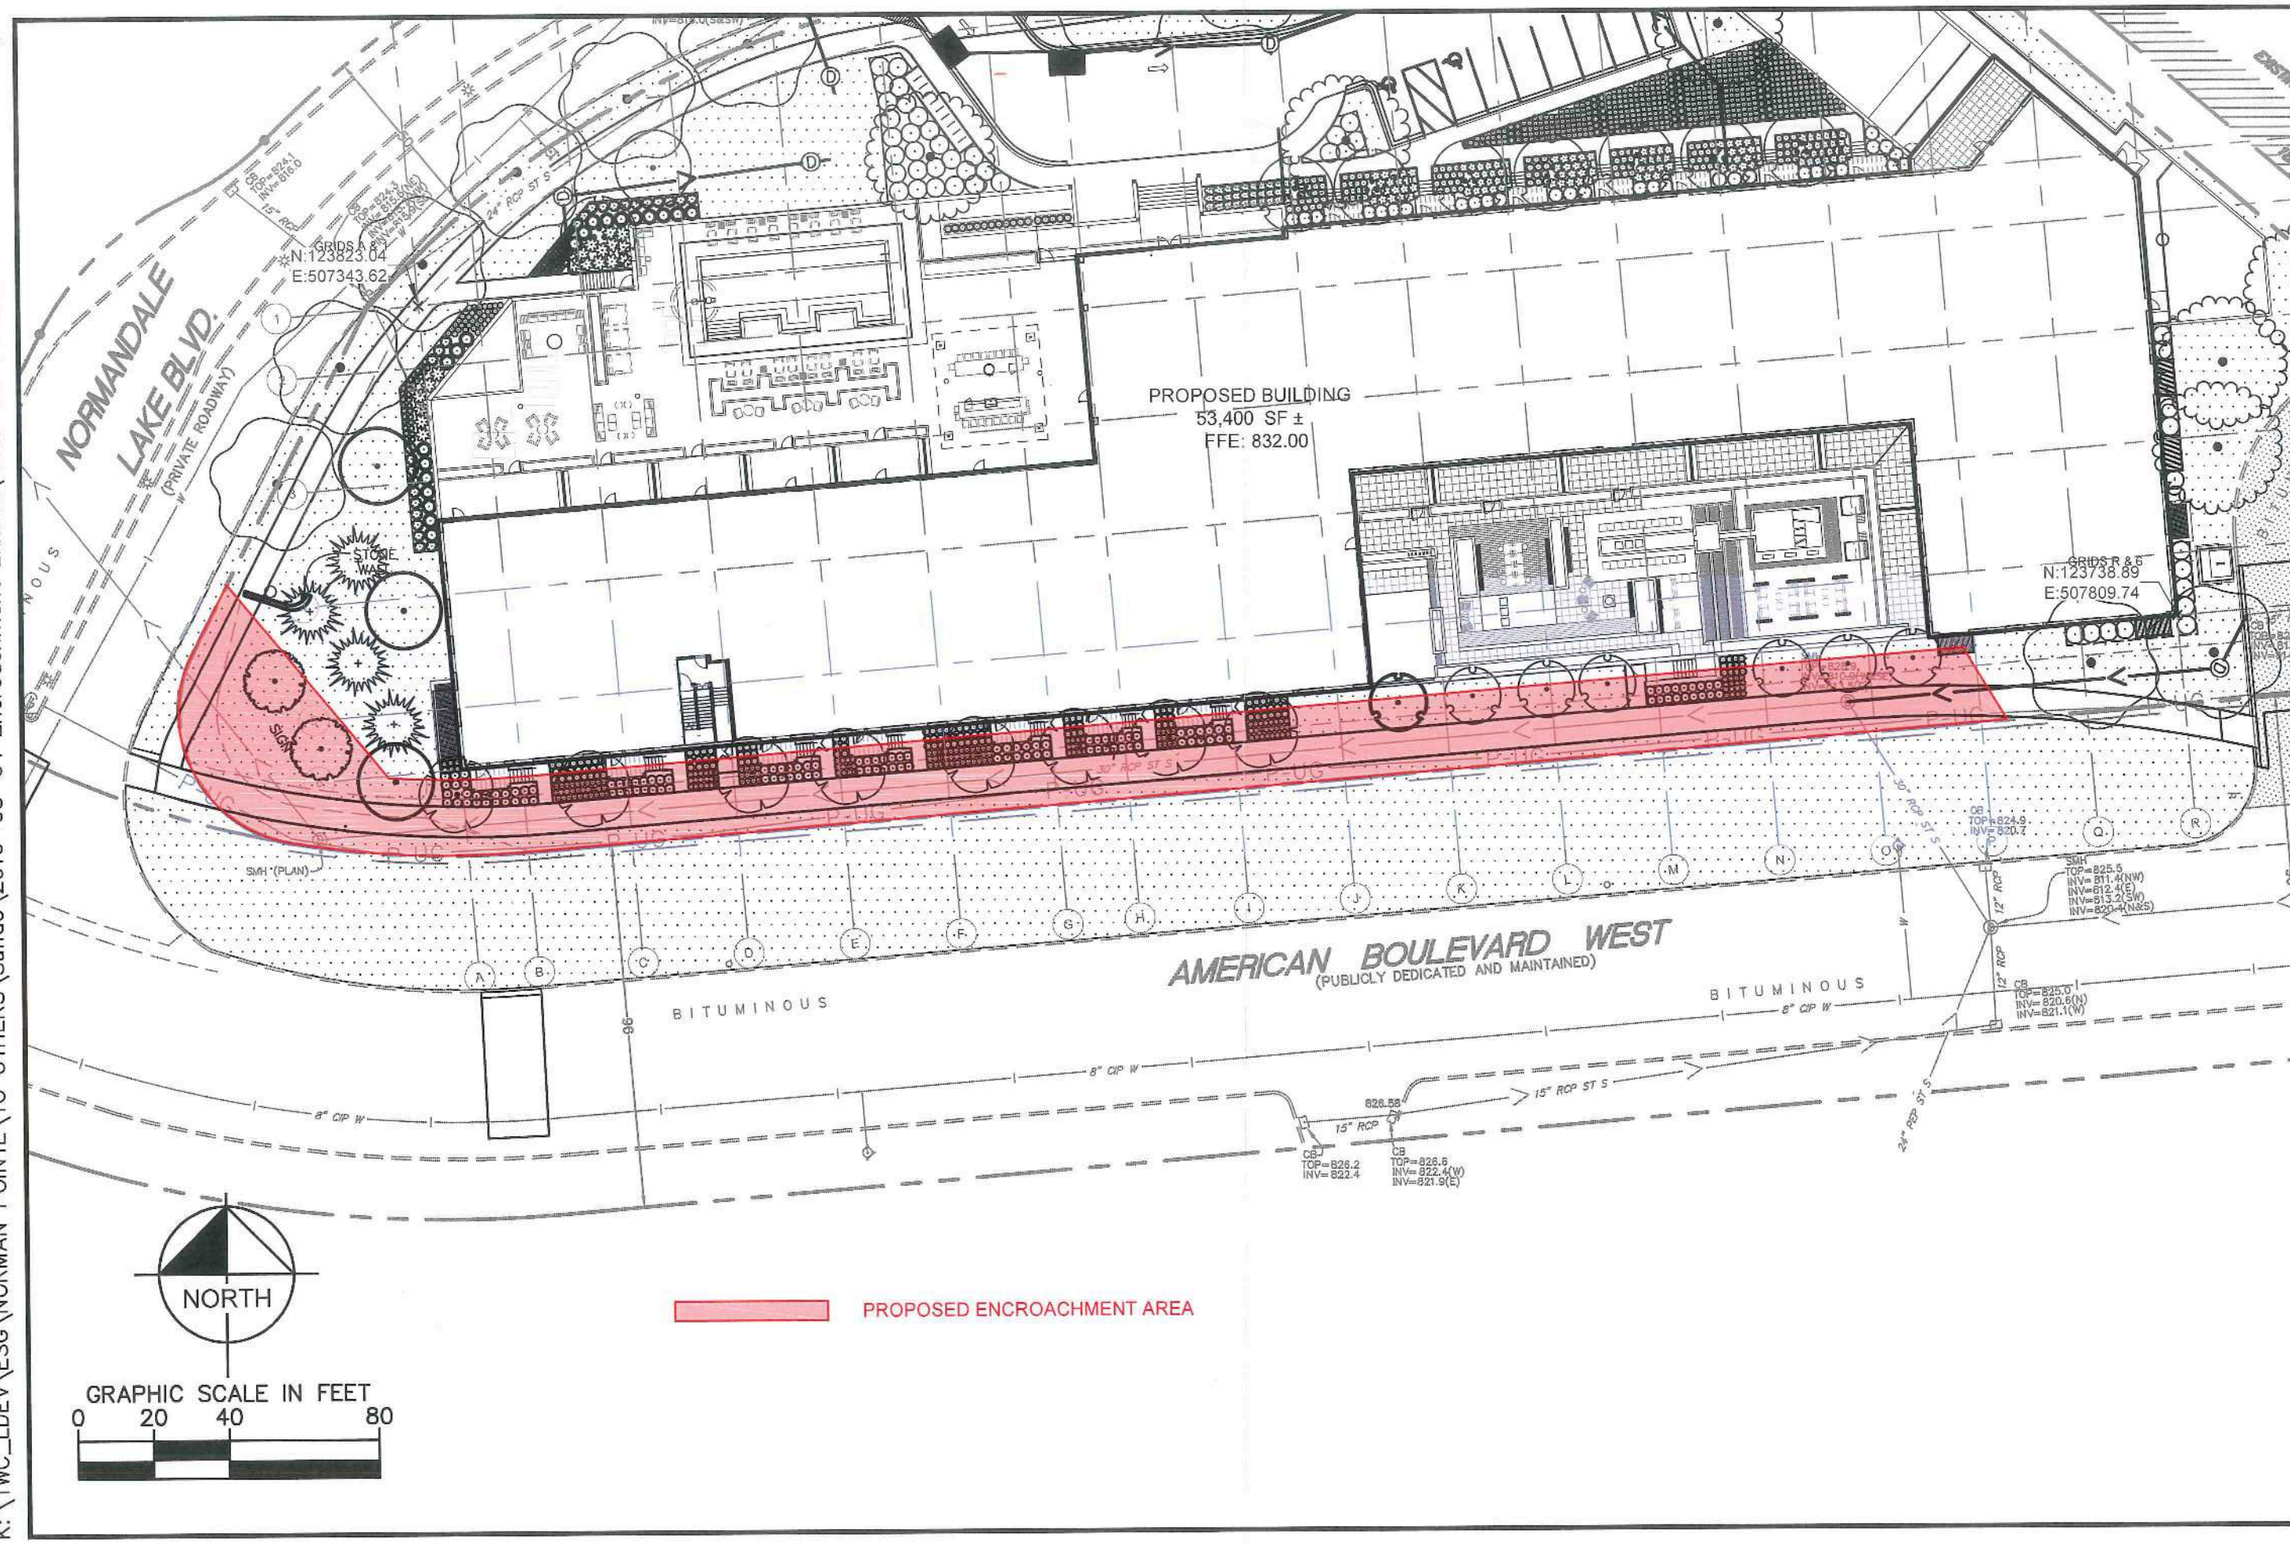

SHEET NO. EX-5

DRAWN BY: NJL

DATE: 5/4/2016

ENCROACHMENT EXHIBIT

INVEST
BLOOMINGTON I, LLC
BLOOMINGTON, MN

Kimley»Horn
2550 UNIVERSITY AVENUE WEST, SUITE 238N, ST. PAUL, MN 55114
PHONE: 651-645-6117
WWW.KIMLEY-HORN.COM