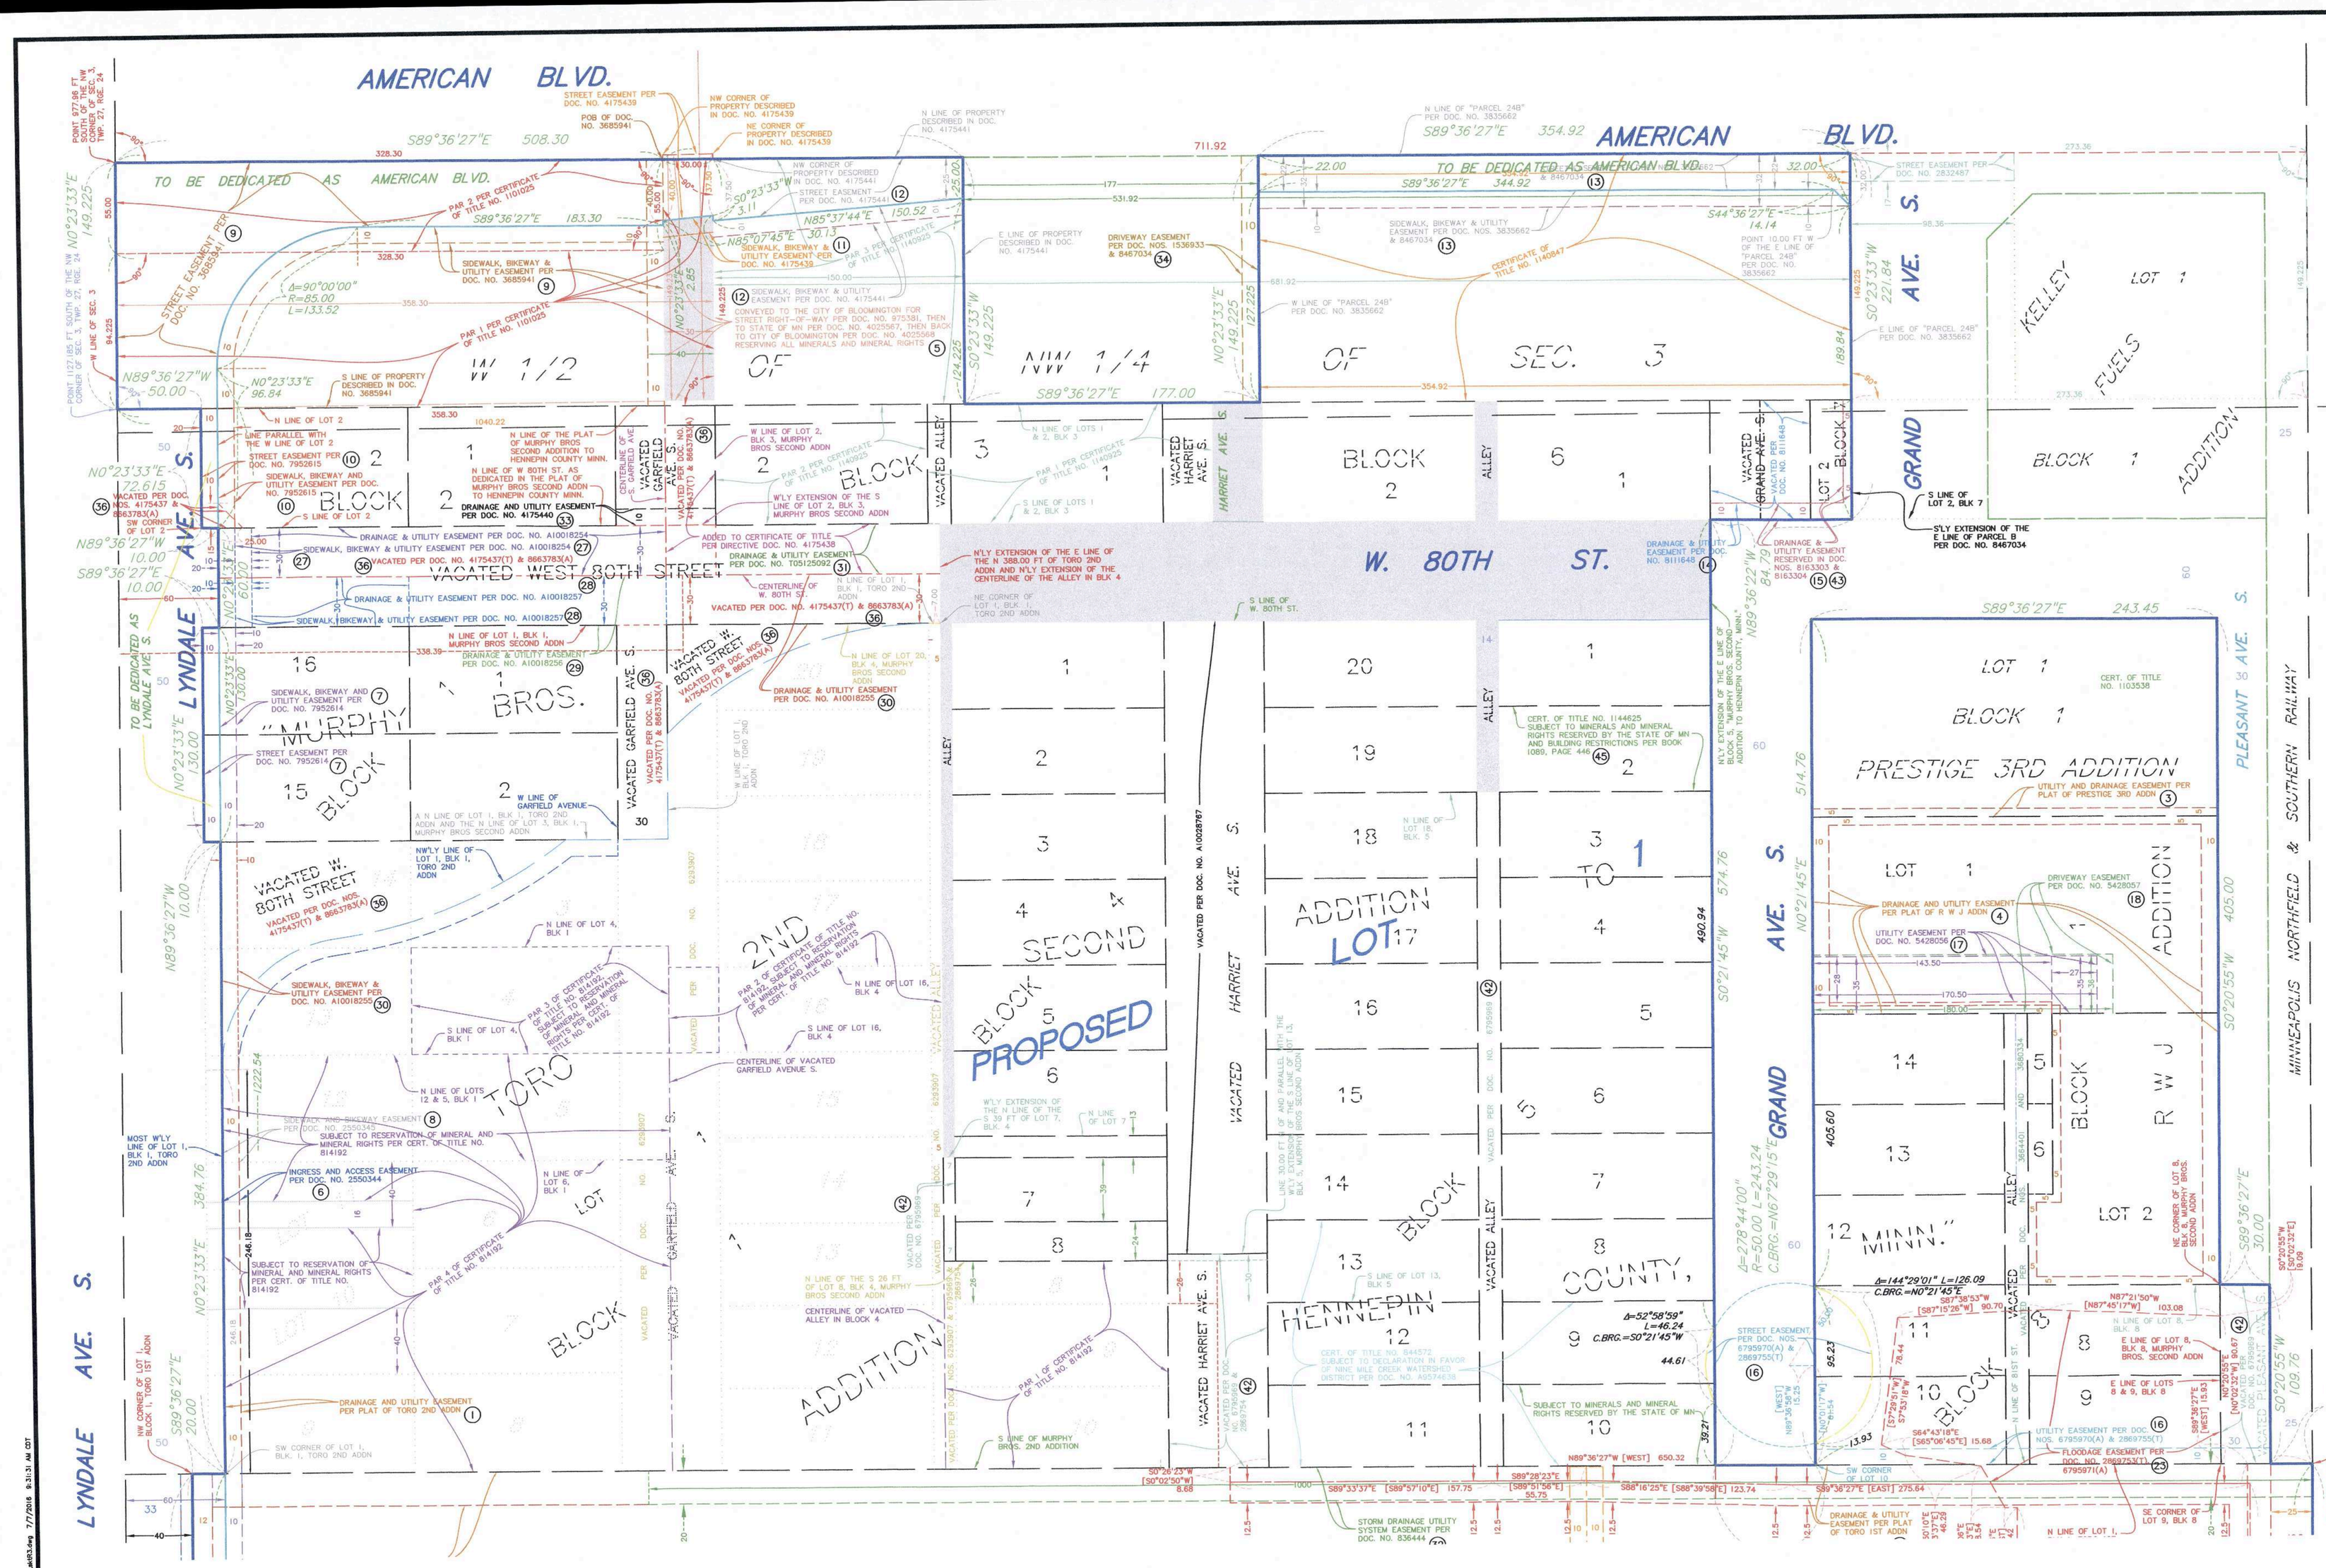

LEGEND

Denotes street or right-of-way easements to be vacated

(3) Circled numbers reference Toro Easements.xlsx spreadsheet

I hereby certify that this sketch, plan, or report was prepared by me or under my direct supervision and that I am a duly Licensed Land Surveyor under the laws of the State of Minnesota.

Dated this 14th day of June, 2016

SUNDE LAND SURVEYING, LLC.

By: Mark S. Hanson

Mark S. Hanson, P.L.S. Minn. Lic. No. 15480

Revision	By	Date
Grand Avenue remaining	SMT	07/07/2016
Per comments	SMT	06/14/2016
Boundary revision	SMT	06/10/2016
Additional documents	SMT	05/27/2016
Survey originally dated January 17, 2013	SMT	

Drawing Title:

STREET AND ALLEY VACATION SKETCH FOR: THE TORO COMPANY

8111 Lyndale Avenue South

SUNDE LAND SURVEYING
www.sunde.com
Main Office: 9001 East Bloomington Freeway (35W) • Suite 118 Bloomington, Minnesota 55420-3435 952-881-2455 (fax: 952-888-9526)
Branch Office: Cloquet, Minnesota 218-499-8267

Project: 2012-226-C Bk/Pg: 681/57	Date: 06/08/2016
Township: 27 Range: 24 Section: 3	
File: 20122260004_street_vac_sktR3.dwg	Sheet: 1 of 2