8824 Wentworth Ave.

Bloomington, MN

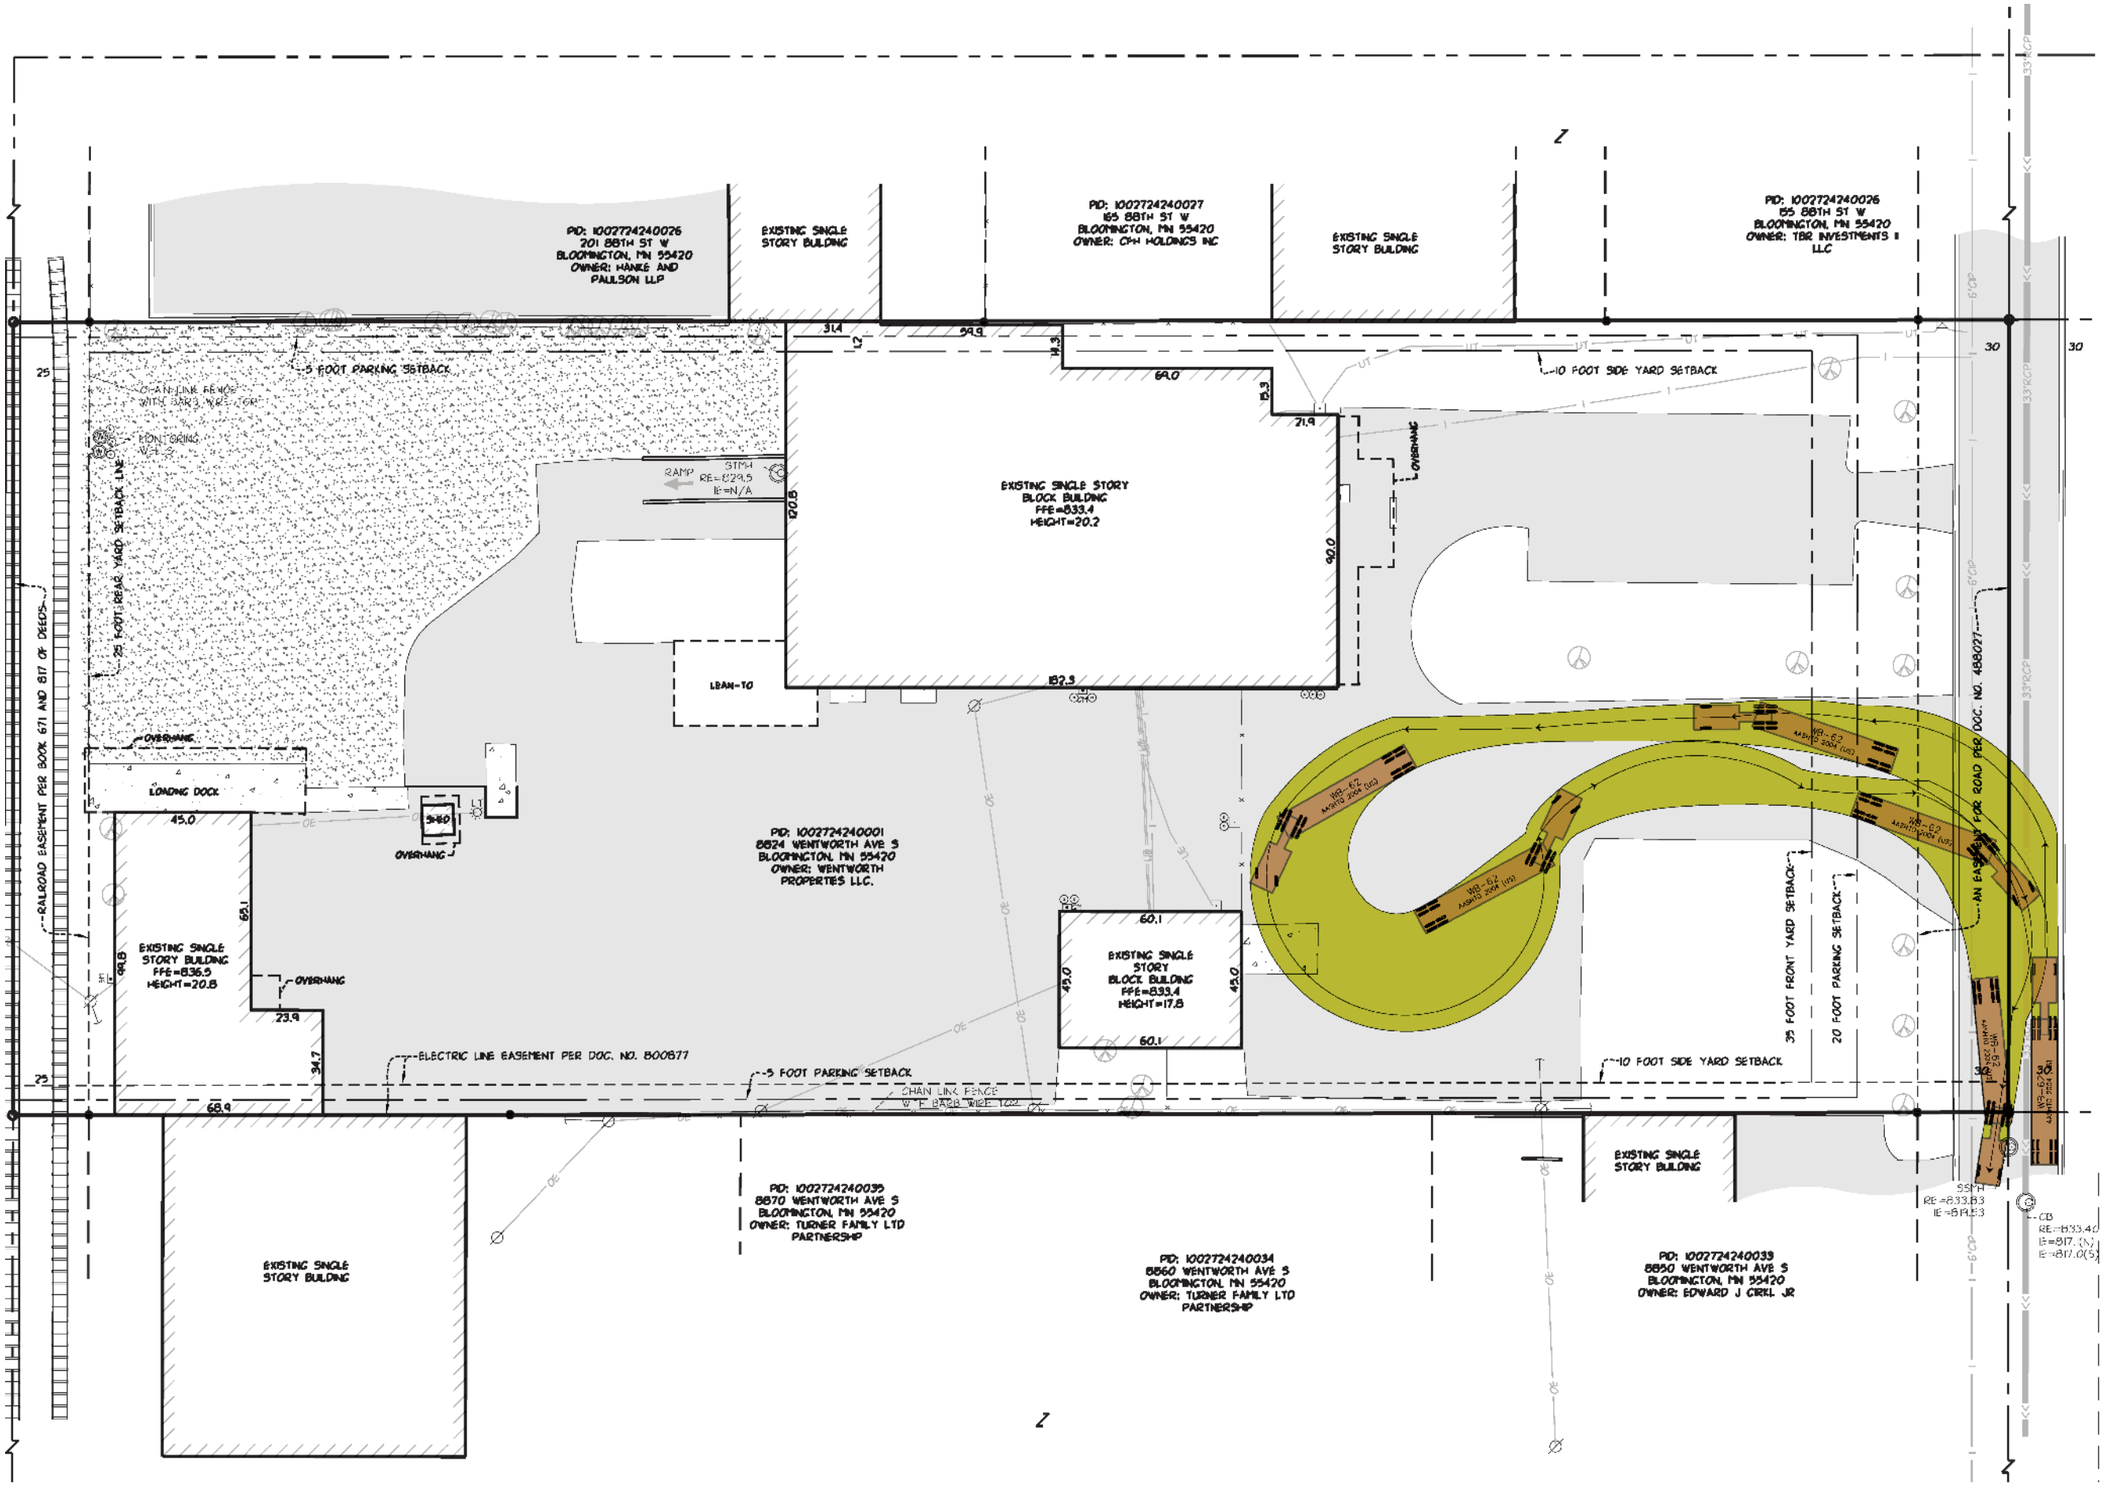

NORTH

0 50

LANDFORM

From Site to Finish

Vehicle Maneuvering Exhibit

04.02.2014

Landform® and Site to Finish® are registered service marks of Landform Professional Services, LLC